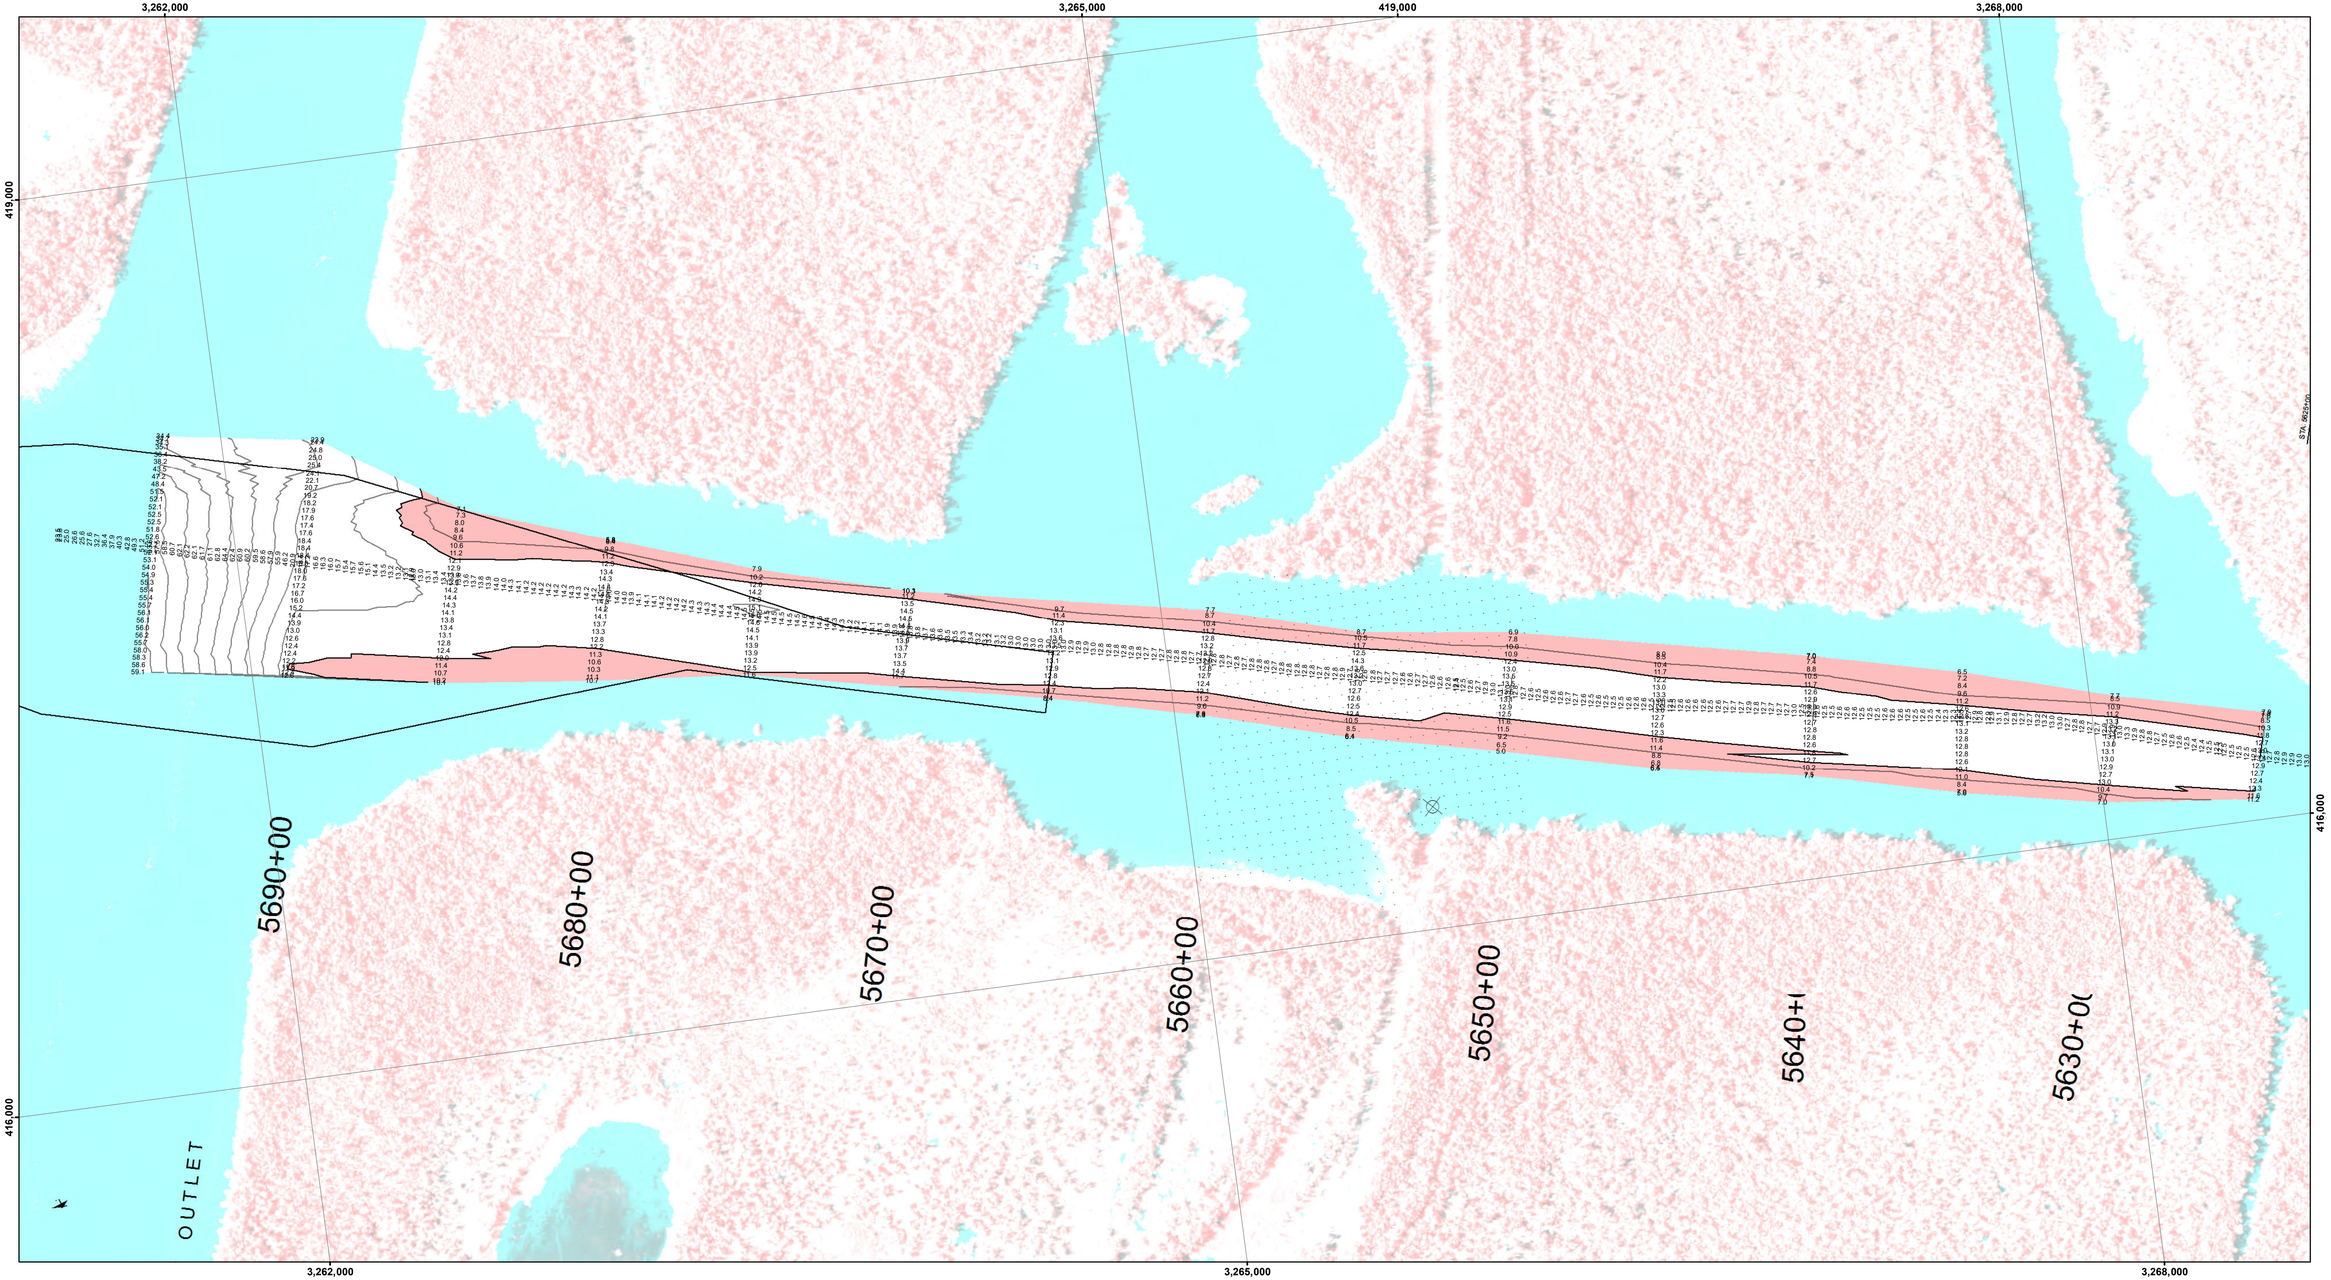

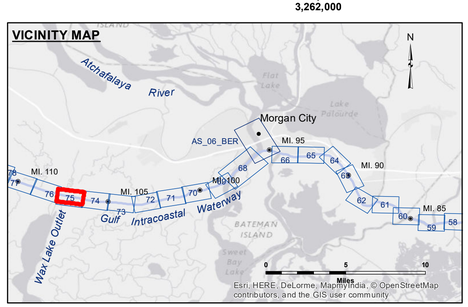

LEGEND

- Federal Navigation Channel
- Federal Navigation Center Line
- As-built Pipeline/Cable
- Unconfirmed Pipeline/Cable
- Project Depth Contour
- Cable Area
- Placement Area
- Anchorage Area
- Obstruction Point
- Wrecks-Submerged
- Borrow Area
- Shoalest Sounding**
- Beacon, General
- Red Navigation Buoy
- Green Navigation Buoy
- -12' and above
- -12' and below

N E S W

Gage Reading: BAYOU SALE: 3.7 MLG
Sea Conditions: CALM
Vessel Name: M/V BURRWOOD
Survey Type: CONDITION
Sounding Frequency***: HIGH

Feet
0 500 1,000

NOTES:

Horizontal Coordinate System:
North American Datum of 1983 (NAD83), projected to the State Plane Coordinate System (SPCS), Louisiana South Zone. Distance units in U.S. Survey Feet.

Vertical Datum:
Soundings are shown in feet and indicate depths below Mean Low Gulf Datum (MLG).

The location of navigation aids are base on and provided by the U.S. Coast Guard.

2010 Aerial Photography data source: NAIP. 1998 DOQQ imagery shown in green from USGS.

Reference is N.O.A.A. Navigation Chart No. 11355.

** Shoalest Sounding per Quarter per Reach.

*** High frequency (200 kHz) survey data represents the first signal return at a sounding location and will include suspended solids, known as "fluff", if present. Low frequency (20 kHz) survey data normally penetrates through this "fluff" layer to depict elevations of consolidated bottom material. Low frequency accuracies may vary depending on channel conditions and fathometer settings.

US Army Corps of Engineers
District: CEMVN

DISCLAIMER
Access Constraints: The United States Government furnishes these data and the US Geological Survey makes no warranties, either expressed or implied, concerning the accuracy, completeness, reliability, or suitability of these data for any purpose. Any use of the information and the data furnished. The United States shall be under no liability whatsoever to any person by reason of any use made thereof. It is expressly understood that the recipient or purchaser in accepting the information and the data furnished, agrees that in no event shall the United States be liable for any special, indirect or consequential damages attributable to the furnishing, performance or use of the information and the data furnished. The United States shall be under no liability whatsoever to any person by reason of any use made thereof. It is expressly understood that the recipient fully agrees not to represent these data to anyone as other than government data. It is further agreed that no one will represent these data to others without also transferring this Disclaimer.

The information depicted on this map represents the results of a survey conducted on the date indicated and can only be considered as representing the general condition existing at that time.

Distribution Liability: The data represents the results of data collected by the US Army Corps of Engineers for a specific activity and indicates the general existing conditions. As such it is only valid for its intended use, content, time and accuracy. Any other use, or any change in the data, or any modification of any of the application of the data for other than its intended purpose.

Data Constraints: Hydrographic survey data is subject to change without notice because of shoaling and scouring processes. The U. S. Army Corps of Engineers accepts no responsibility for changes in the data that occur after the date and time of the last data publication. This data is intended for U. S. Army Corps of Engineers' internal use. Present business practices dictate that liability upon it.

U.S. ARMY CORPS OF ENGINEERS
NEW ORLEANS DISTRICT

Submitted:

Recommended: Chief, Survey Section

Approved: Chief, Waterways Maintenance Section

Surveyed By:	Plotted By:	Checked By:
RY LAND/ADAMS	BD	AO

GULF INTRACOASTAL WATERWAY
WAX LAKE OUTLET
GI_75_WLO_20170816_CS
16 August 2017

Sheet Reference Number
75 **of** 191

Revison Number:
3.12-20160811