


**VICINITY MAP**

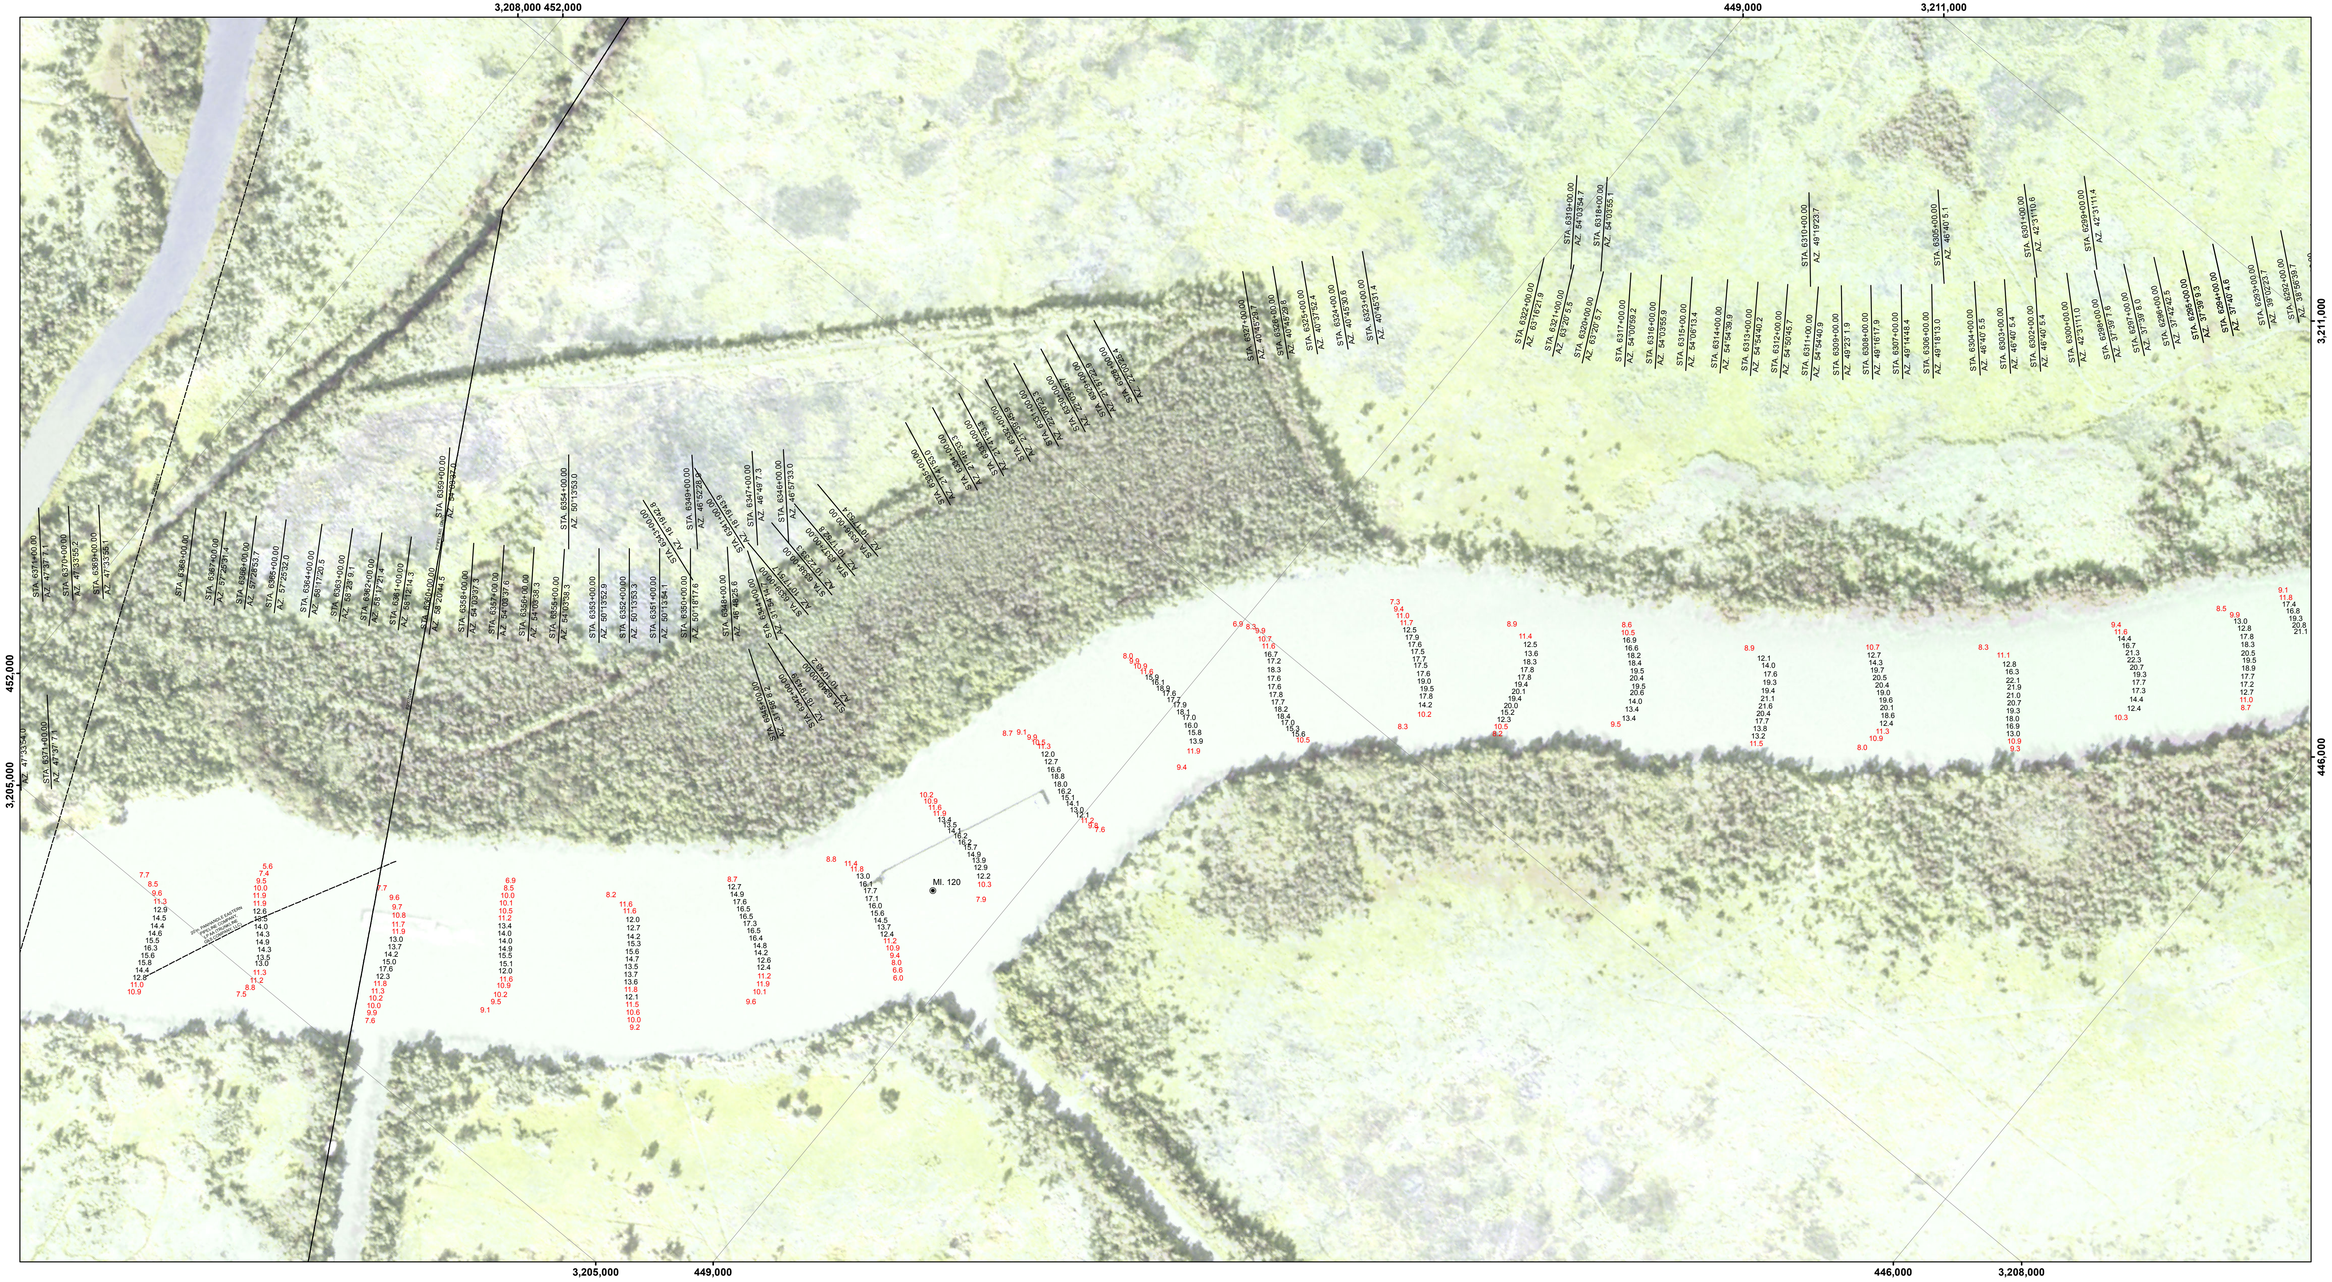


**LEGEND**

- Federal Navigation Channel
- Federal Navigation Center Line
- As-built Pipeline/Cable
- Unconfirmed Pipeline/Cable
- Project Depth Contour
- Cable Area
- Placement Area
- Anchorage Area
- Obstruction Point
- Wrecks-Submerged
- Borrow Area
- Shoalest Sounding**
- Beacon, General
- Red Navigation Buoy
- Green Navigation Buoy
- -12' and above
- -12' and below

| | |
|---|---|
| Gage Reading: | BALDWIN: 2.2 MLG |
| Sea Conditions: | CALM |
| Vessel Name: | UNKNOWN |
| Survey Type: | CONDITION |
| Sounding Frequency***: | HIGH |

Feet
0 500 1,000

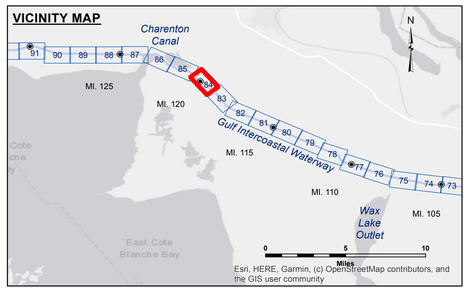**NOTES:**

Horizontal Coordinate System:
North American Datum of 1983 (NAD83), projected to the State Plane Coordinate System (SPCS), Louisiana South Zone. Distance units in U.S. Survey Feet.

Vertical Datum:
Soundings are shown in feet and indicate depths below Mean Low Gulf Datum (MLG).

The location of navigation aids are base on and provided by the U.S. Coast Guard.

2017 Aerial Photography data source: NAIP. 1998 DOQQ imagery shown in green from USGS.

Reference is N.O.A.A. Navigation Chart No. 11350.

** Shoalest Sounding per Quarter per Reach.

*** High frequency (200 kHz) survey data represents the first signal return at a sounding location and will include suspended solids, known as "fluff", if present. Low frequency (20 kHz) survey data normally penetrates through this "fluff" layer to depict elevations of consolidated bottom material. Low frequency accuracies may vary depending on channel conditions and fathometer settings.

US Army Corps of Engineers
District: CEMVN

DISCLAIMER
Access Constraints: The United States Government furnishes this map/data/information on an "as is" basis. The user assumes all risks in understanding that the US Government makes no warranties, expressed, or implied concerning the accuracy, completeness, reliability, or suitability of this map/data/information and of the information and the data furnished. The United States shall be neither liable nor responsible for any loss or damage resulting from the use of the map/data/information furnished. Therefore the recipient fully agrees not to represent these data to anyone as other than the original product of the Corps of Engineers and to make these data to others without also transferring this Disclaimer.

The information depicted on this map represents the results of a survey conducted on the date indicated and can only be considered to represent the general condition existing at that time.

Distribution Liability: The data represents the results of data collected by the Corps of Engineers for its own civil works activity and indicates the general existing conditions. As such, it is only valid for its intended use, context, time and accuracy of the original data. Use of the data for other than its intended purpose, or use of the data in conjunction with other data of any of the application of the data for other than its intended purpose.

Data Constraints: Hydrographic survey data is subject to change due to natural and man-made influences and should not be used for navigation, activity and natural shoaling and scouring processes. The U. S. Army Corps of Engineers does not warrant the accuracy of the data in perpetuity. Engineering judgment should be used when using the data in the publication. This data is intended for U. S. Army Corps of Engineers' internal use. Project monitoring should be only being used.

U.S. ARMY CORPRS OF ENGINEERS
NEW ORLEANS DISTRICT

| | | |
|---|---|---|
| Submitted: | Surveyed By: FOREMAN_LARTIGUE | |
| | Plotted By: AO | |
| Recommended: Chief, Survey Section | | Checked By: AO |
| Approved: Chief, Waterways Maintenance Section | | |

# GULF INTRACOASTAL WATERWAY
# WAX LAKE TO CHARENTON
# GI_84_W2C_19970709_CS
# 09 July 1997

**Sheet Reference Number**
84 **of** 191

Revison Number:
4.0-201907022