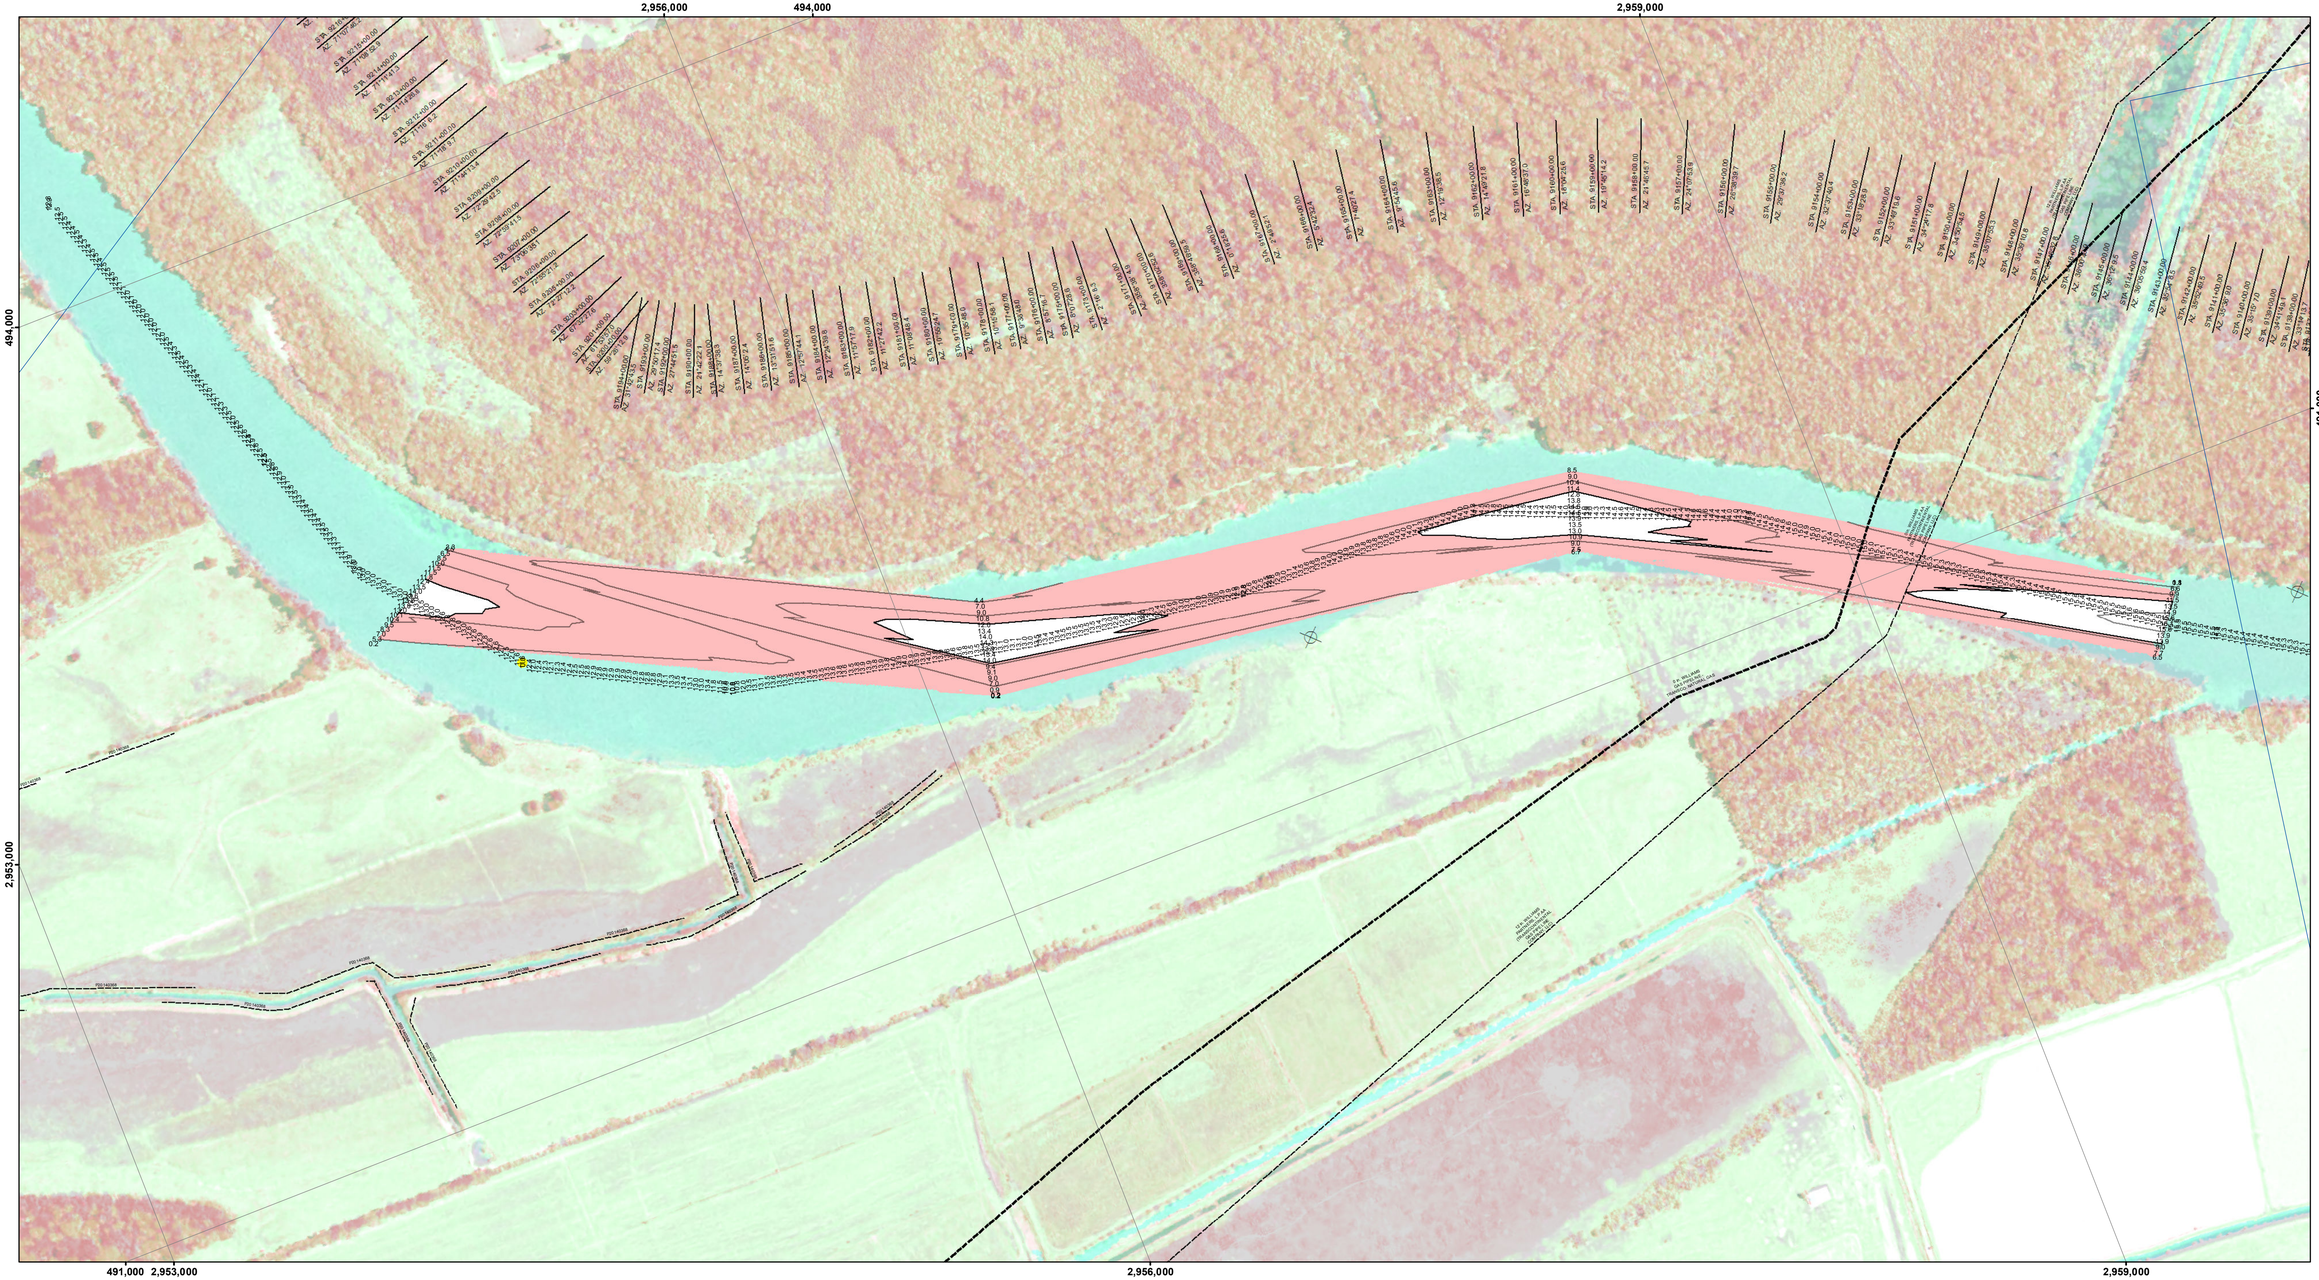

VICINITY MAP

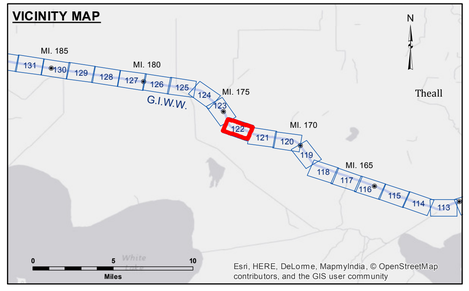

LEGEND

- Federal Navigation Channel
- Federal Navigation Center Line
- As-built Pipeline/Cable
- Unconfirmed Pipeline/Cable
- Project Depth Contour
- Cable Area
- Placement Area
- Anchorage Area
- Obstruction Point
- Wrecks-Submerged
- Borrow Area
- Shoalest Sounding**
- Beacon, General
- Red Navigation Buoy
- Green Navigation Buoy
- -12' and above
- -12' and below

Gage Reading:	LELAND BOWMAN: 3.2 MLG
Sea Conditions:	CALM
Vessel Name:	OB 167
Survey Type:	CONDITION
Sounding Frequency***:	LOW

Feet
0 500 1,000

NOTES:

Horizontal Coordinate System:
North American Datum of 1983 (NAD83), projected to the State Plane Coordinate System (SPCS), Louisiana South Zone. Distance units in U.S. Survey Feet.

Vertical Datum:
Soundings are shown in feet and indicate depths below Mean Low Gulf Datum (MLG).

Mile markers on the G.I.W.W. are shown in one mile intervals.

The location of navigation aids are base on and provided by the U.S. Coast Guard.

2010 Aerial Photography data source: NAIP. 1998 DOQQ imagery shown in green from USGS.

Reference is N.O.A.A. Navigation Chart No. 11348.

** Shoalest Sounding per Quarter per Reach.

*** High frequency (200 kHz) survey data represents the first signal return at a sounding location and will include suspended solids, known as "fluff", if present. Low frequency (20 kHz) survey data normally penetrates through this "fluff" layer to depict elevations of consolidated bottom material. Low frequency accuracies may vary depending on channel conditions and fathometer settings.

US Army Corps of Engineers
District: CEMVN

DISCLAIMER:

Access Constraints: The United States Government furnishes these data and information on an "as is" basis. The recipient agrees to assume all liability for the use of the data and information and the data furnished. The United States shall be under no liability whatsoever to any person by reason of any use made thereof, and the recipient agrees to indemnify and save the United States harmless from any claim, demand, or action based on the recipient's use of the data and information. The recipient fully agrees not to represent these data to anyone as other than data produced by the U.S. Army Corps of Engineers. Under no circumstances will any person using these data or information represent, warrant, or otherwise convey these data to others without also transferring this Disclaimer.

Distribution Liability: The data represents the results of data collection and processing activities conducted by the Corps of Engineers according to the general existing conditions. As such, it is only valid for its intended use, content, time and accuracy. The Corps of Engineers accepts no responsibility for any misuse of any of the application of the data for other than its intended purpose.

Data Constraints: Hydrographic survey data is subject to change due to environmental conditions such as storms, ongoing activity, and natural shoaling and scouring processes. The U. S. Army Corps of Engineers accepts no responsibility for changes in the condition of the area which occur after the date/time of publication. This data is intended for U. S. Army Corps of Engineers' internal use. Private businesses should not rely solely upon it.

U.S. ARMY COPRPS OF ENGINEERS
NEW ORLEANS DISTRICT

Submitted:		Surveyed By: DR, SP	
Recommended:	Chief, Survey Section	Plotted By: ATO	
Approved:	Chief, Waterways Maintenance Section	Checked By: RWM	

GULF INTRACOASTAL WATERWAY
FRESHWATER TO MERMENTAU
GW_22_F2M_20140604
04 June 2014

Sheet Reference Number
122 **of** 191

Revison Number:
3.8.0-20150202