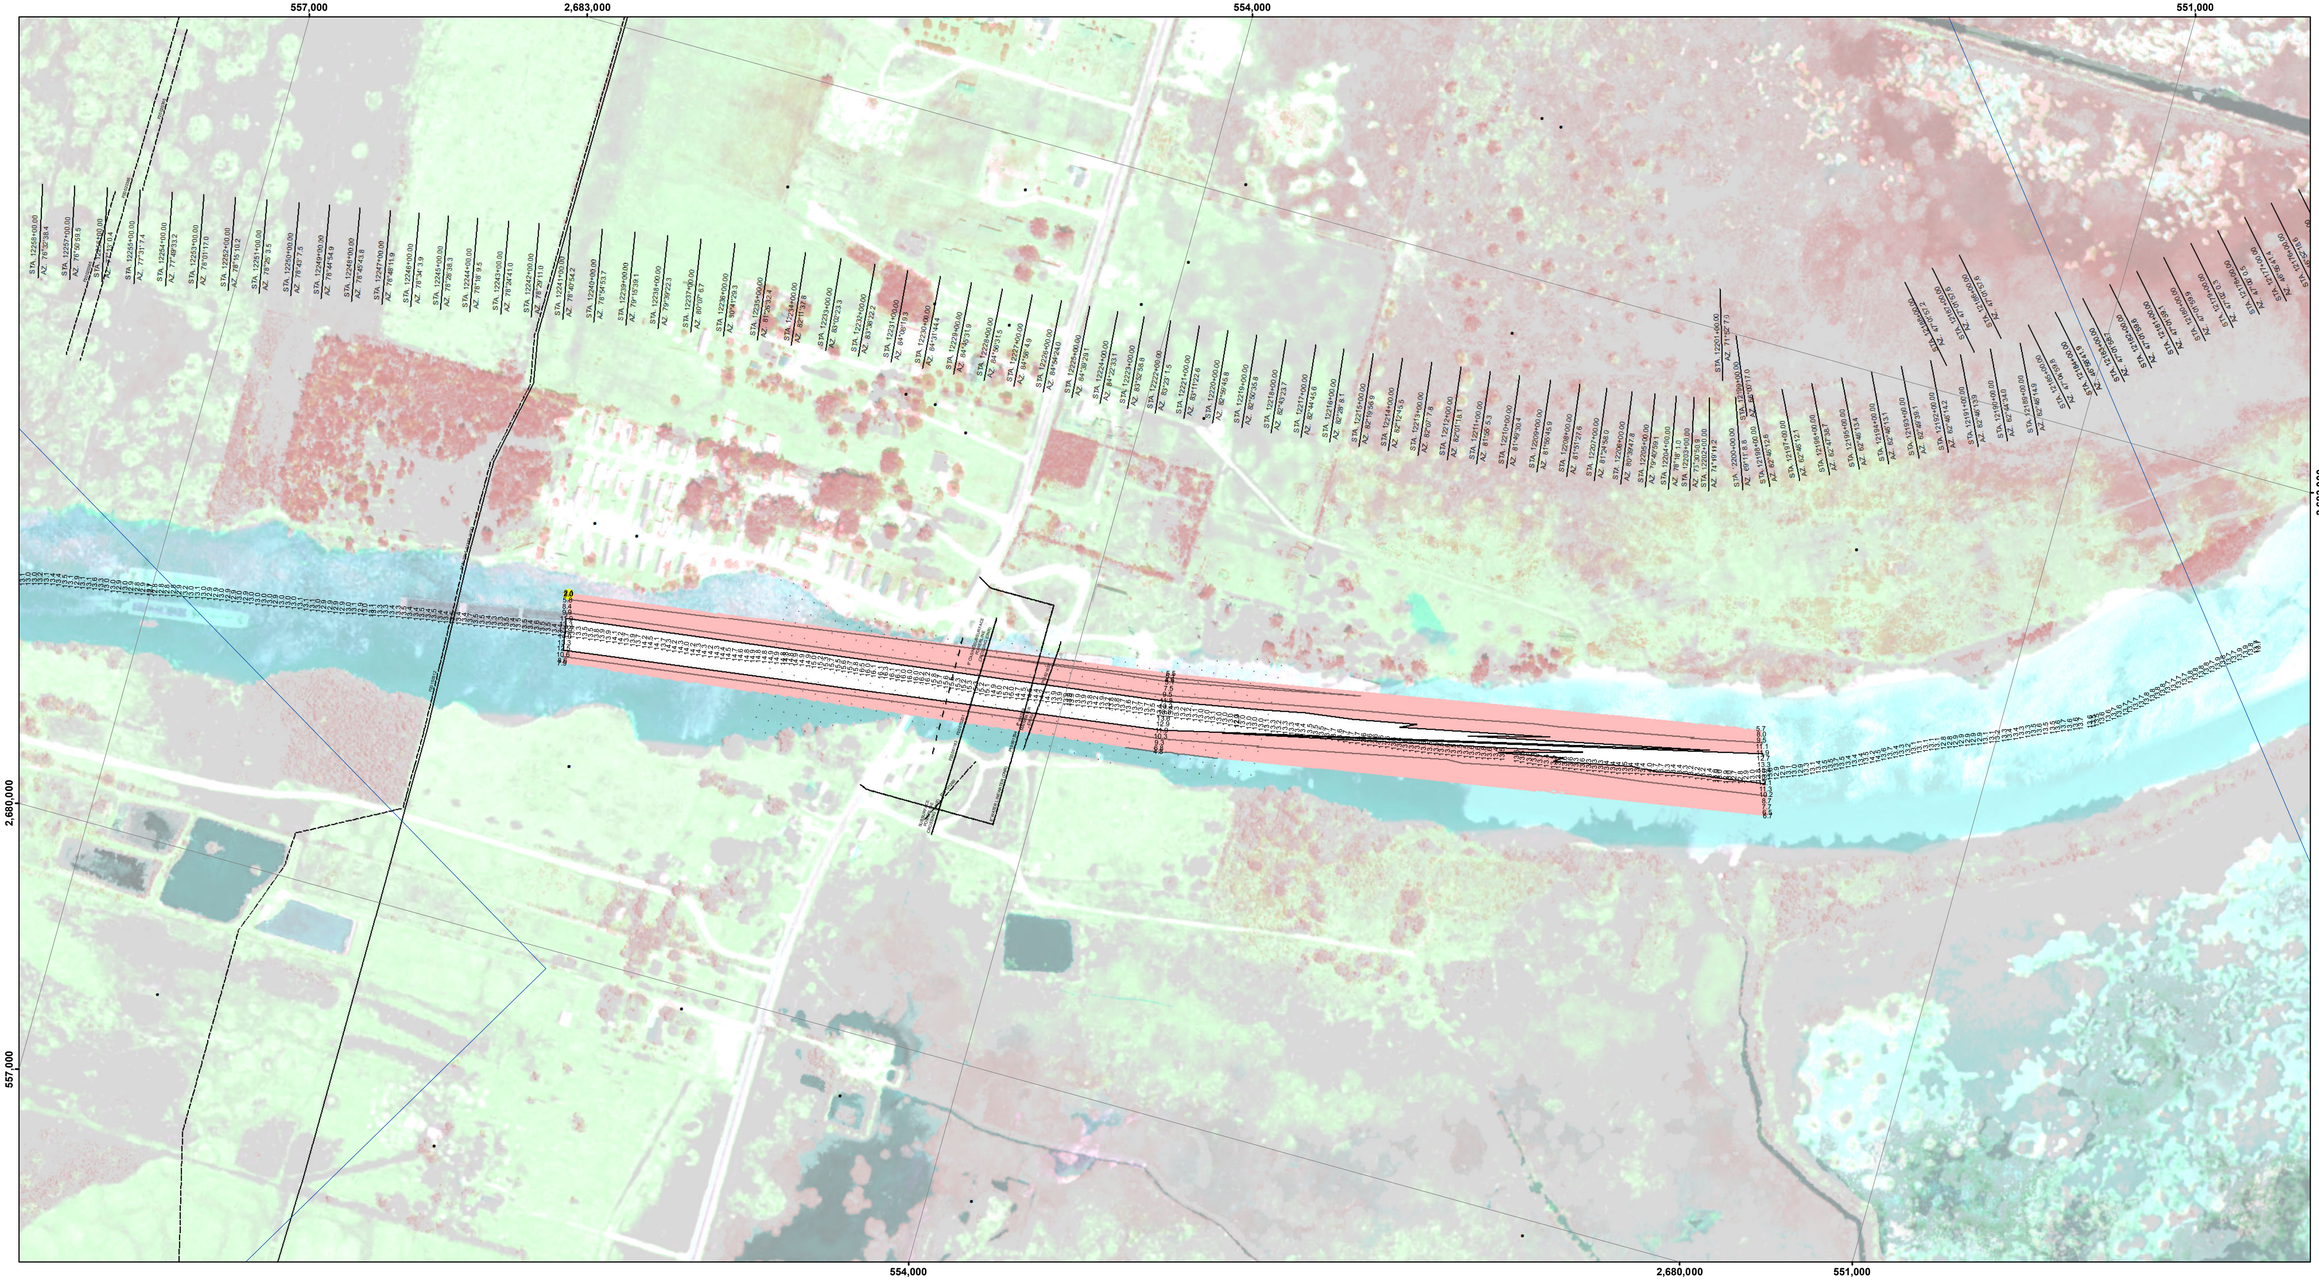

VICINITY MAP

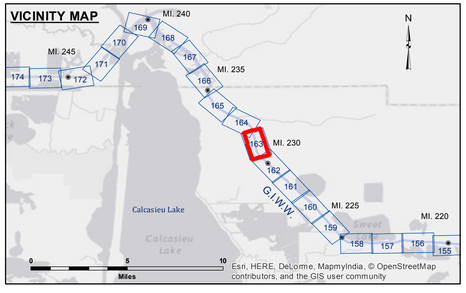

LEGEND

- Federal Navigation Channel
- Federal Navigation Center Line
- As-built Pipeline/Cable
- Unconfirmed Pipeline/Cable
- Project Depth Contour
- Cable Area
- Placement Area
- Anchorage Area
- Obstruction Point
- Wrecks-Submerged
- Borrow Area
- Shoalest Sounding**
- Beacon, General
- Red Navigation Buoy
- Green Navigation Buoy
- -12' and above
- -12' and below

Gage Reading:	CALC LOCK EAST: 1.88 MLG
Sea Conditions:	CALM
Vessel Name:	OB-167
Survey Type:	CONDITION
Sounding Frequency***:	LOW

Feet
0 500 1,000

NOTES:

Horizontal Coordinate System:
North American Datum of 1983 (NAD83), projected to the State Plane Coordinate System (SPCS), Louisiana South Zone. Distance units in U.S. Survey Feet.

Vertical Datum:
Soundings are shown in feet and indicate depths below Mean Low Gulf Datum (MLG).

Mile markers on the G.I.W.W. are shown in one mile intervals.

The location of navigation aids are base on and provided by the U.S. Coast Guard.

2010 Aerial Photography data source: NAIP. 1998 DOQQ imagery shown in green from USGS.

Reference is N.O.A.A. Navigation Chart No. 11348.

** Shoalest Sounding per Quarter per Reach.

*** High frequency (200 kHz) survey data represents the first signal return at a sounding location and will include suspended solids, known as "fluff", if present. Low frequency (20 kHz) survey data normally penetrates through this "fluff" layer to depict elevations of consolidated bottom material. Low frequency accuracies may vary depending on channel conditions and fathometer settings.

US Army Corps of Engineers
District: CEMVN

DISCLAIMER:
Access Constraints: The United States Government furnishes these data and the US Government makes no warranties, expressed or implied concerning the accuracy, completeness, reliability, or suitability of these data or any of the information and the data furnished. The United States shall be under no liability whatsoever to any person by reason of any use made thereof. Use of these data for navigation purposes is expressly forbidden. The recipient fully agrees not to represent these data to anyone as other than government data. The recipient agrees to hold the United States free from suit for any damages which may arise from improper use of these data by the recipient or others without also transferring this Disclaimer.

Distribution Liability: The data represents the results of data collection and analysis performed by the Corps of Engineers activity and indicates the general existing conditions. As such, it is only valid for its intended use, content, time and accuracy. The Corps of Engineers accepts no responsibility for any misuse of any of the application of the data for other than its intended purpose.

Data Constraints: Hydrographic survey data is subject to change over time and should be interpreted accordingly. Any user, regardless of type, conducting activity and natural shoaling and scouring processes. The U. S. Army Corps of Engineers accepts no responsibility whatsoever for any consequences of incorrect or misleading use of the data in the publication. This data is intended for U. S. Army Corps of Engineers' internal use. Project maximum is based on daily supply spool.

U.S. ARMY CORPS OF ENGINEERS
NEW ORLEANS DISTRICT

Surveyed By: SP,PM	Plotted By: BTD	Checked By: VAL

Submitted: _____
Recommended: Chief, Survey Section
Approved: Chief, Waterways Maintenance Section

GULF INTRACOASTAL WATERWAY
MERMENTAU TO CALCASIEU
GW_63_M2C_20140529
29 May 2014

Sheet Reference Number
163 **of** 191

Revison Number:
3.8.0-20150202