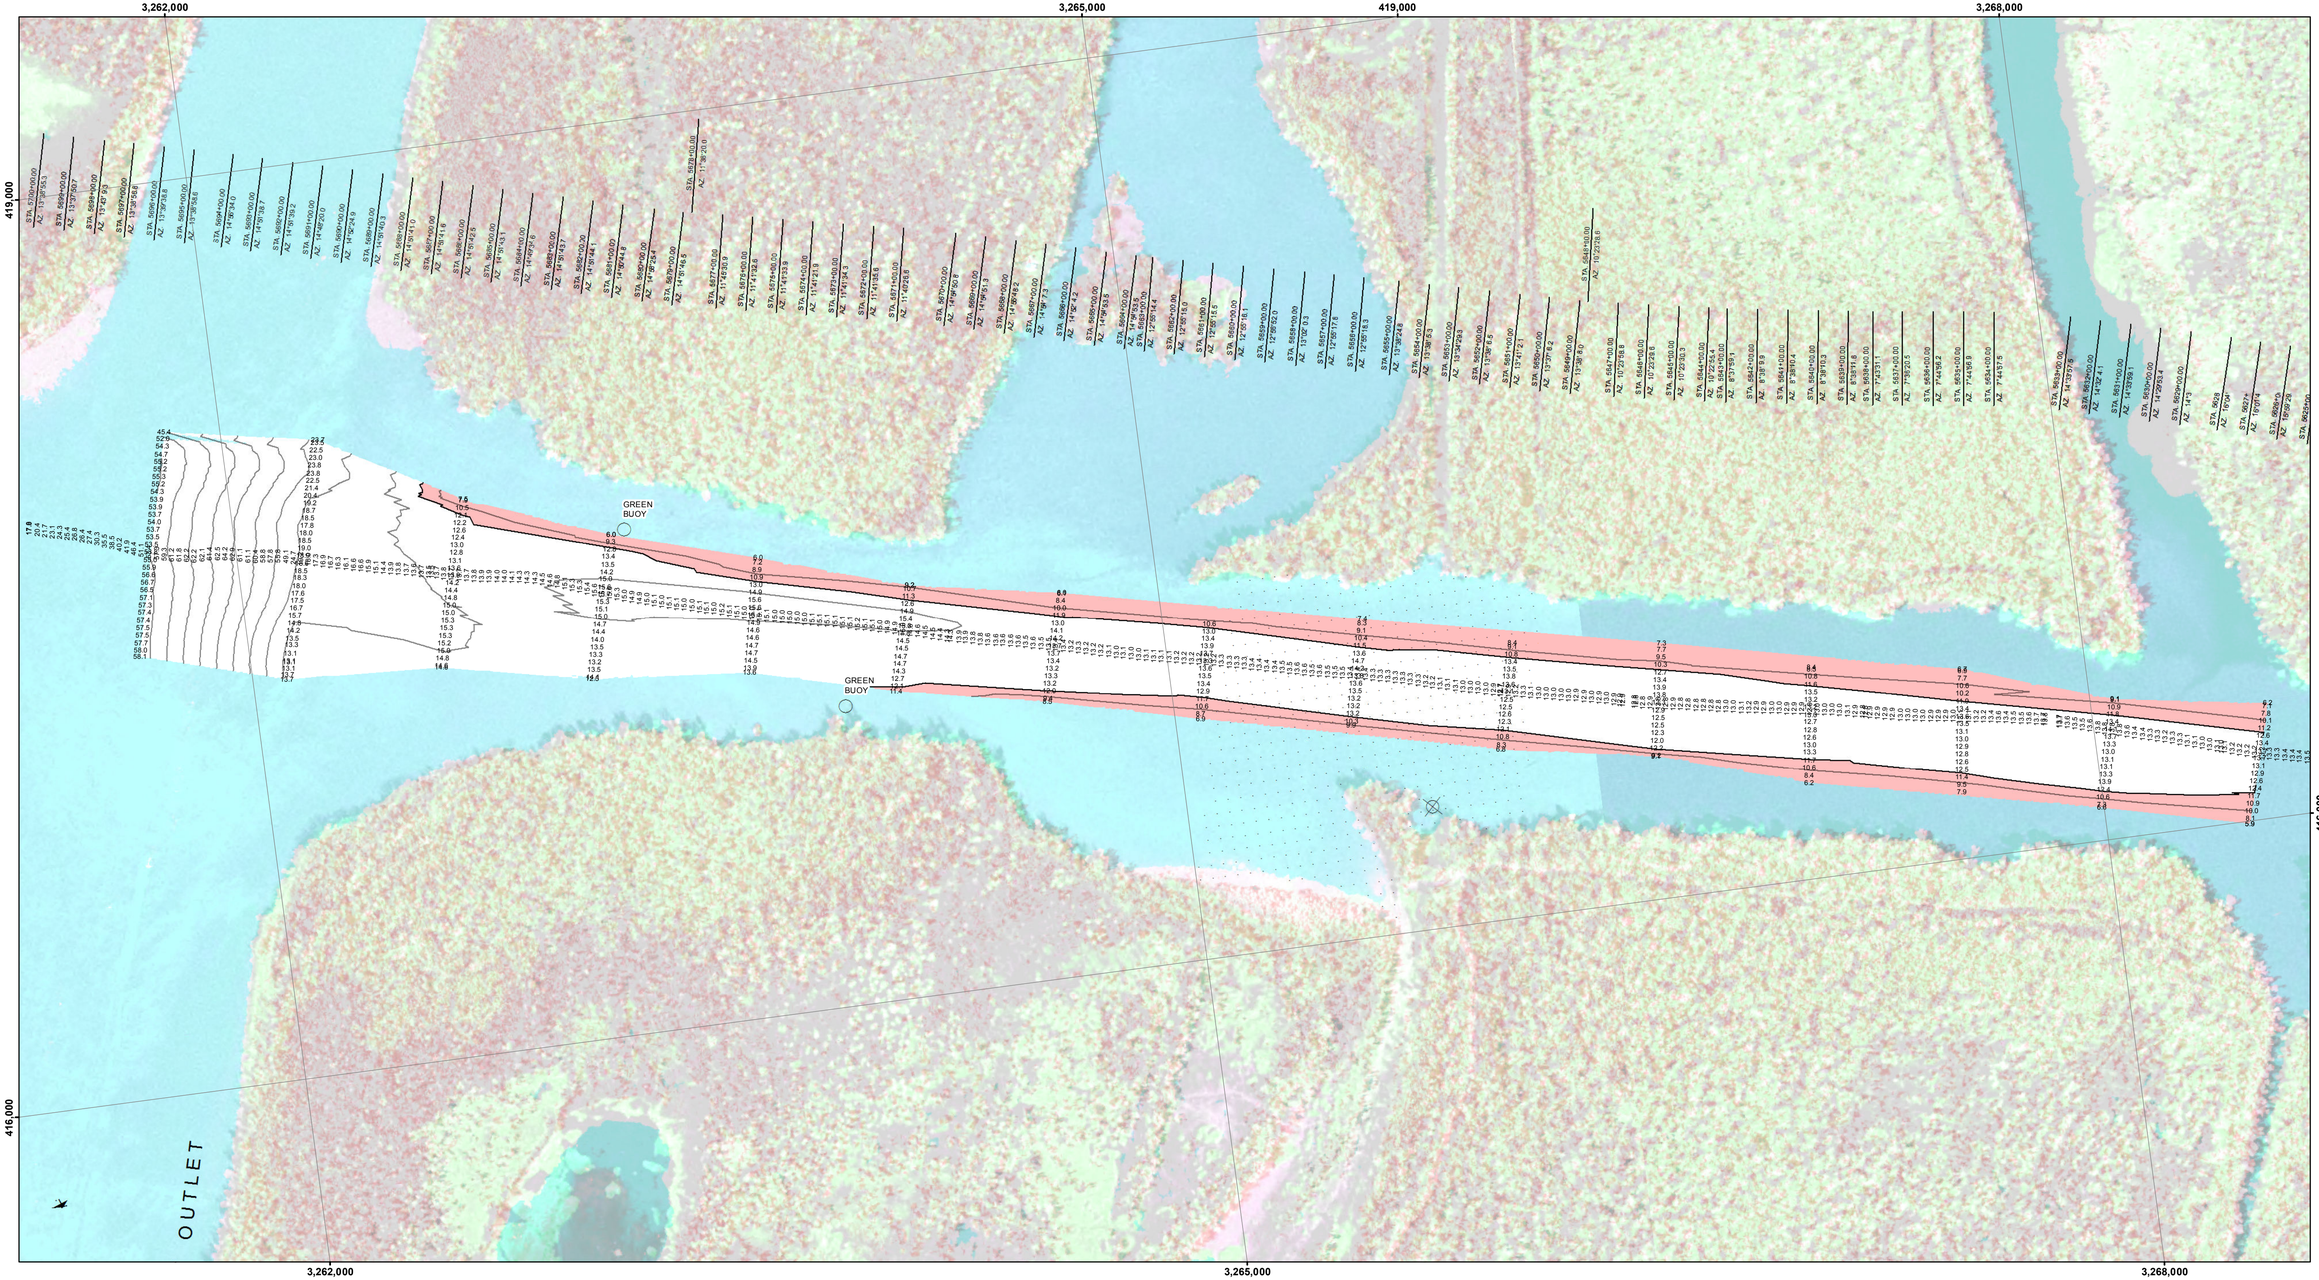

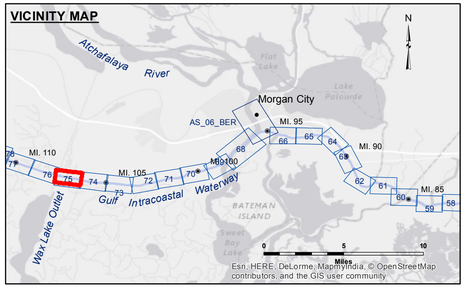

LEGEND

- Federal Navigation Channel
- Federal Navigation Center Line
- As-built Pipeline/Cable
- Unconfirmed Pipeline/Cable
- Project Depth Contour
- Cable Area
- Placement Area
- Anchorage Area
- Obstruction Point
- Wrecks-Submerged
- Borrow Area
- Shoalest Sounding**
- Beacon, General
- Red Navigation Buoy
- Green Navigation Buoy
- -12' and above
- -12' and below

N W E S

Gage Reading:	BAYOU SALE: 4.71 MLG
Sea Conditions:	CALM
Vessel Name:	BURRWOOD
Survey Type:	CONDITION
Sounding Frequency***:	LOW

Feet
0 500 1,000

NOTES:

Horizontal Coordinate System:
North American Datum of 1983 (NAD83), projected to the State Plane Coordinate System (SPCS), Louisiana South Zone. Distance units in U.S. Survey Feet.

Vertical Datum:
Soundings are shown in feet and indicate depths below Mean Low Gulf Datum (MLG).

The location of navigation aids are base on and provided by the U.S. Coast Guard.

2010 Aerial Photography data source: NAIP. 1998 DOQQ imagery shown in green from USGS.

Reference is N.O.A.A. Navigation Chart No. 11355.

** Shoalest Sounding per Quarter per Reach.

*** High frequency (200 kHz) survey data represents the first signal return at a sounding location and will include suspended solids, known as "fluff", if present. Low frequency (20 kHz) survey data normally penetrates through this "fluff" layer to depict elevations of consolidated bottom material. Low frequency accuracies may vary depending on channel conditions and fathometer settings.

US Army Corps of Engineers
District: CEMVN

DISCLAIMER:

Access Constraints: The United States Government furnishes this data and assumes no liability with respect to the user's understanding that the US Government makes no warranties, expressed or implied concerning the accuracy, completeness, reliability, or suitability for any particular purpose of the information and the data furnished. The United States shall be under no liability whatsoever to any person by reason of any use made hereof. In addition, the US Government shall be under no liability whatsoever to any person by reason of any use made of this data. In no event shall the US Government have any liability whatsoever to any person for direct, indirect, consequential, or special damages. By accepting this data, the user or recipient fully agrees not to represent these data to anyone as other than data compiled by the US Government. Any user who modifies these data to others without also transferring this Disclaimer.

The information depicted on this map represents the results of a survey conducted on the date indicated and can only be considered to represent the general condition existing at that time.

Distribution Liability: The data represents the results of data collection and analysis performed by the Corps of Engineers activity and indicates the general existing conditions. As such, it is only valid for its intended use, context, time and accuracy at the time of the application of the data for other than its intended purpose.

Data Constraints: Hydrographic survey data is subject to change from environmental processes occurring between the survey activity and natural shoaling and scouring processes. The U. S. Army Corps of Engineers accepts no responsibility for changes in the hydrographic conditions that may occur after the date of publication. This data is intended for U. S. Army Corps of Engineers' internal use. Project maintained based on dredging activity.

U.S. ARMY CORPS OF ENGINEERS
NEW ORLEANS DISTRICT

Surveyed By: JA_JH	Plotted By: BTD	Checked By: RM
Submitted:	Recommended: Chief, Survey Section	Approved: Chief, Waterways Maintenance Section

GULF INTRACOASTAL WATERWAY
WAX LAKE OUTLET
GW_75_WAX_20160426
26 April 2016

Sheet Reference Number
75 of 191

Revison Number:
3.8.0-20150202