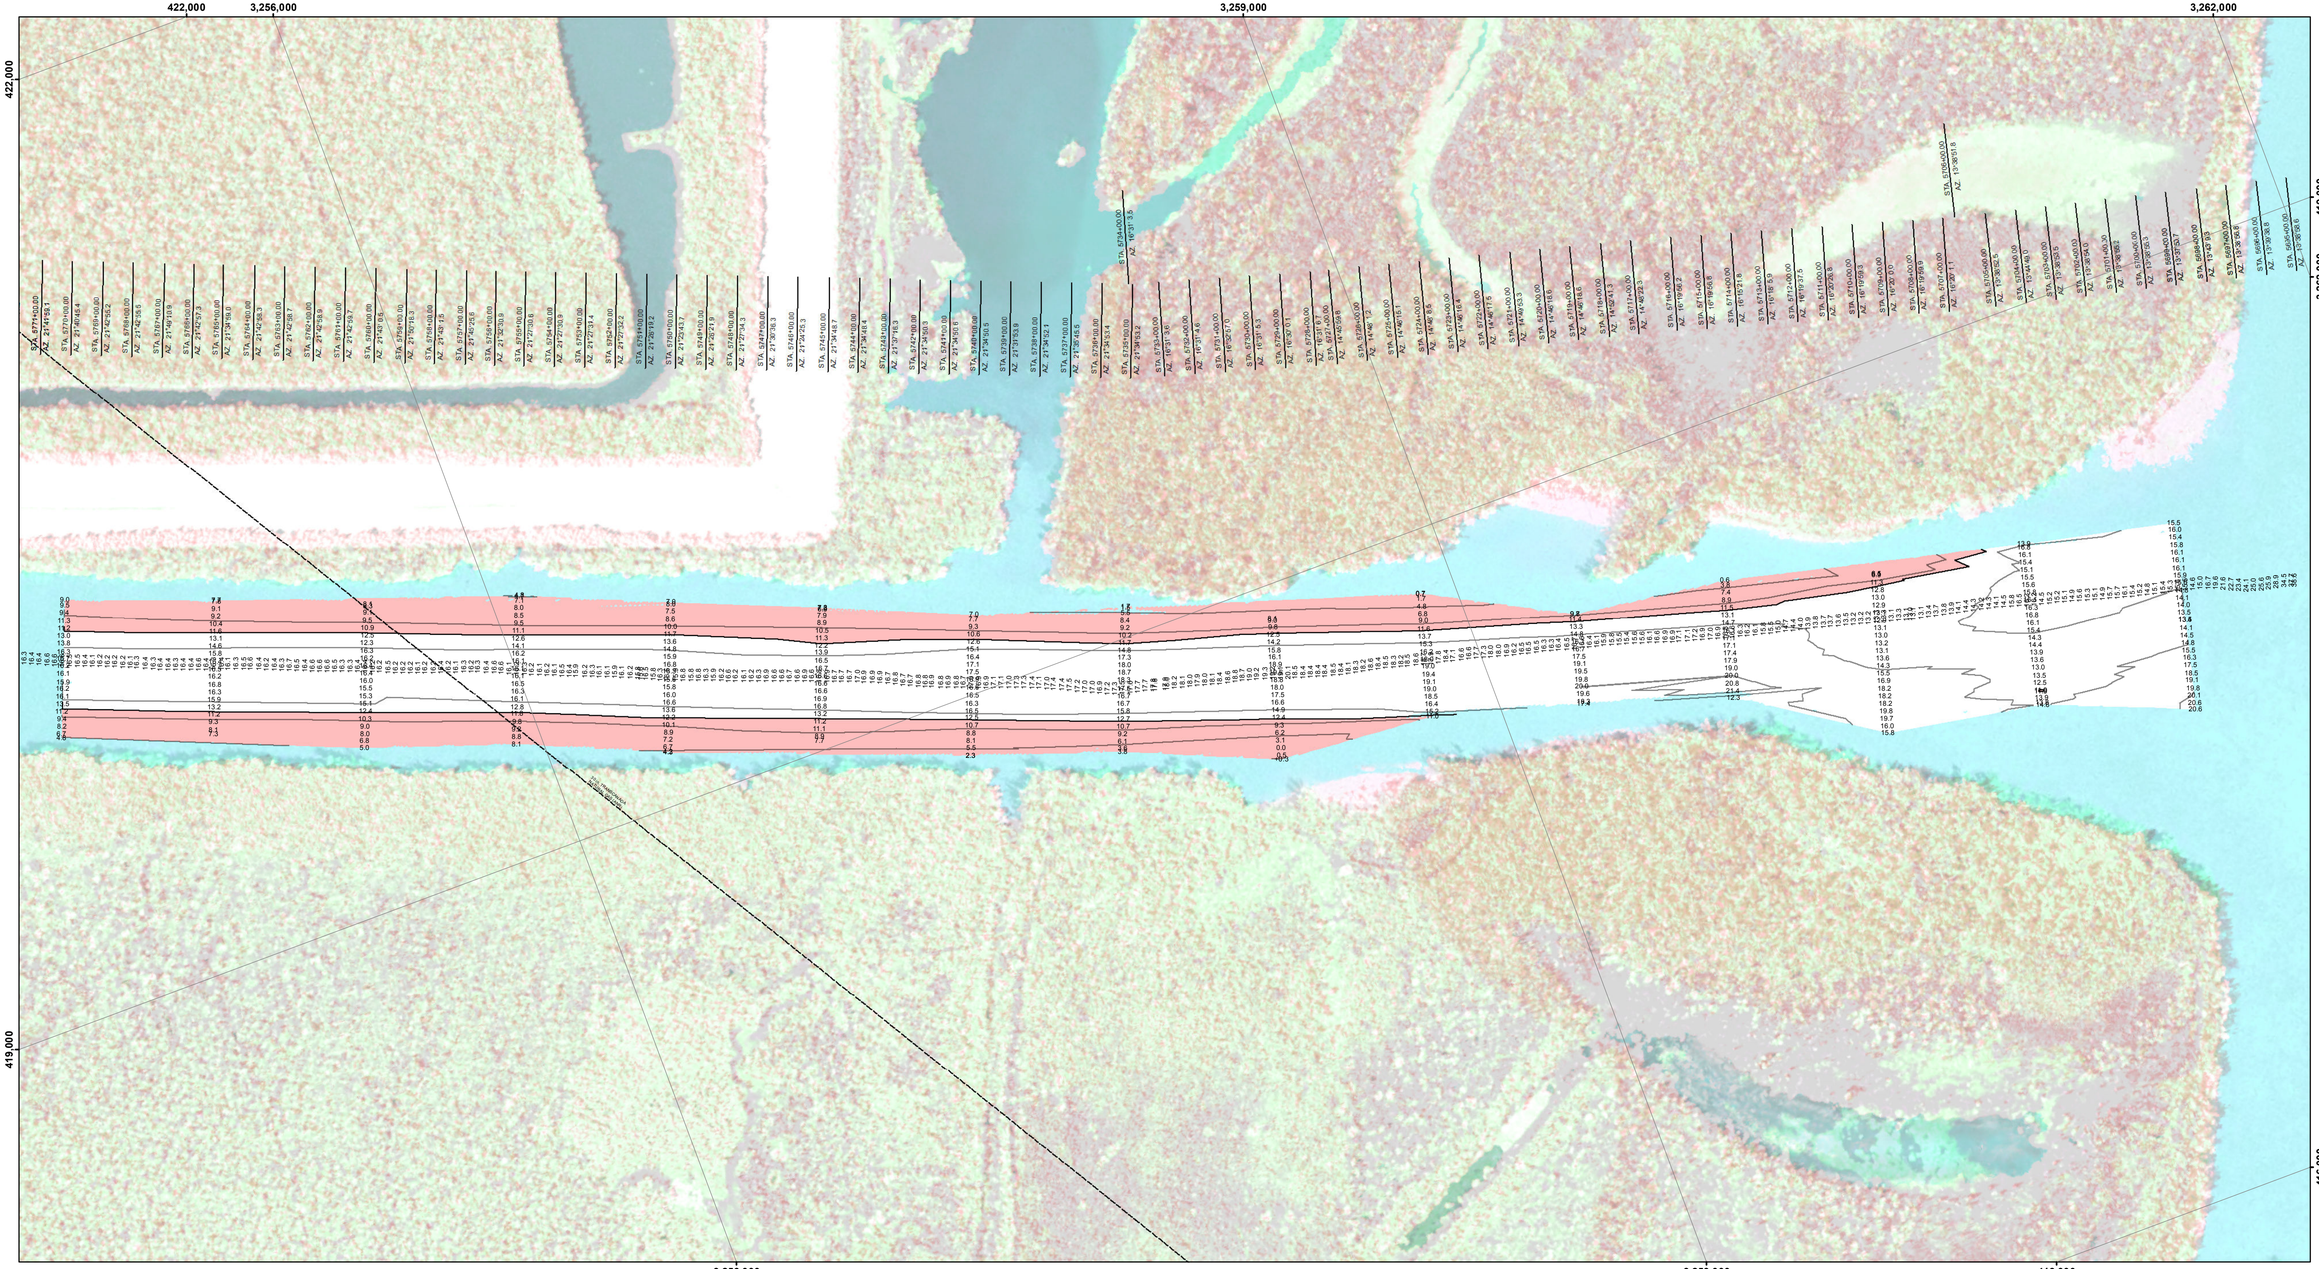

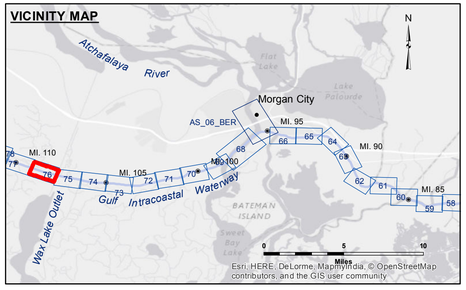

LEGEND

- Federal Navigation Channel
- Federal Navigation Center Line
- As-built Pipeline/Cable
- Unconfirmed Pipeline/Cable
- Project Depth Contour
- Cable Area
- Placement Area
- Anchorage Area
- Obstruction Point
- Wrecks-Submerged
- Borrow Area
- Shoalest Sounding**
- Beacon, General
- Red Navigation Buoy
- Green Navigation Buoy
- -12' and above
- -12' and below

Gage Reading:	BAYOU SALE: 3.37 MLG
Sea Conditions:	CALM
Vessel Name:	OB-189
Survey Type:	CONDITION
Sounding Frequency***:	HIGH

Feet
0 500 1,000

NOTES:

Horizontal Coordinate System:
North American Datum of 1983 (NAD83), projected to the State Plane Coordinate System (SPCS), Louisiana South Zone. Distance units in U.S. Survey Feet.

Vertical Datum:
Soundings are shown in feet and indicate depths below Mean Low Gulf Datum (MLG).

The location of navigation aids are base on and provided by the U.S. Coast Guard.

2010 Aerial Photography data source: NAIP. 1998 DOQQ imagery shown in green from USGS.

Reference is N.O.A.A. Navigation Chart No. 11355.

** Shoalest Sounding per Quarter per Reach.

*** High frequency (200 kHz) survey data represents the first signal return at a sounding location and will include suspended solids, known as "fluff", if present. Low frequency (20 kHz) survey data normally penetrates through this "fluff" layer to depict elevations of consolidated bottom material. Low frequency accuracies may vary depending on channel conditions and fathometer settings.

US Army Corps of Engineers
District: CEMVN

DISCLAIMER:

Access Constraints: The United States Government furnishes these data and information on an "as is" basis. The user assumes all risk for use of these data and information and these data and information may not be used in any manner which would violate these restrictions. The user must assure the accuracy, adequacy, currency, completeness, reliability or suitability of these data and information for any purpose. The user must not represent these data and information to any third party without including this Disclaimer. 

Distribution Liability: The data represents the results of data collection and analysis performed by the Corps for its own activity and indicates the general existing conditions. As such, it is only valid for its intended use, content, time and accuracy. The Corps does not accept responsibility for any other use of any of the application of the data for other than its intended purpose.

Data Constraints: Hydrographic survey data is subject to change over time. Before using, contact the Corps to determine the date of the last survey activity and natural shoaling and scouring processes. The U. S. Army Corps of Engineers accepts no responsibility for changes in the condition of the data which occur subsequent to the date of publication. This data is intended for U. S. Army Corps of Engineers' internal use. Private businesses should not solely base a

U.S. ARMY CORPS OF ENGINEERS
NEW ORLEANS DISTRICT

Submitted:	Surveyed By: DR, PS	
Recommended:	Plotted By: BTD	Chief, Survey Section
Approved:		Chief, Waterways Maintenance Section
	Checked By: RM	

GULF INTRACOASTAL WATERWAY
WAX LAKE OUTLET
GW_76_WAX_20160302
02 March 2016

Sheet Reference Number
76 of 191

Revison Number:
3.8.0-20150202