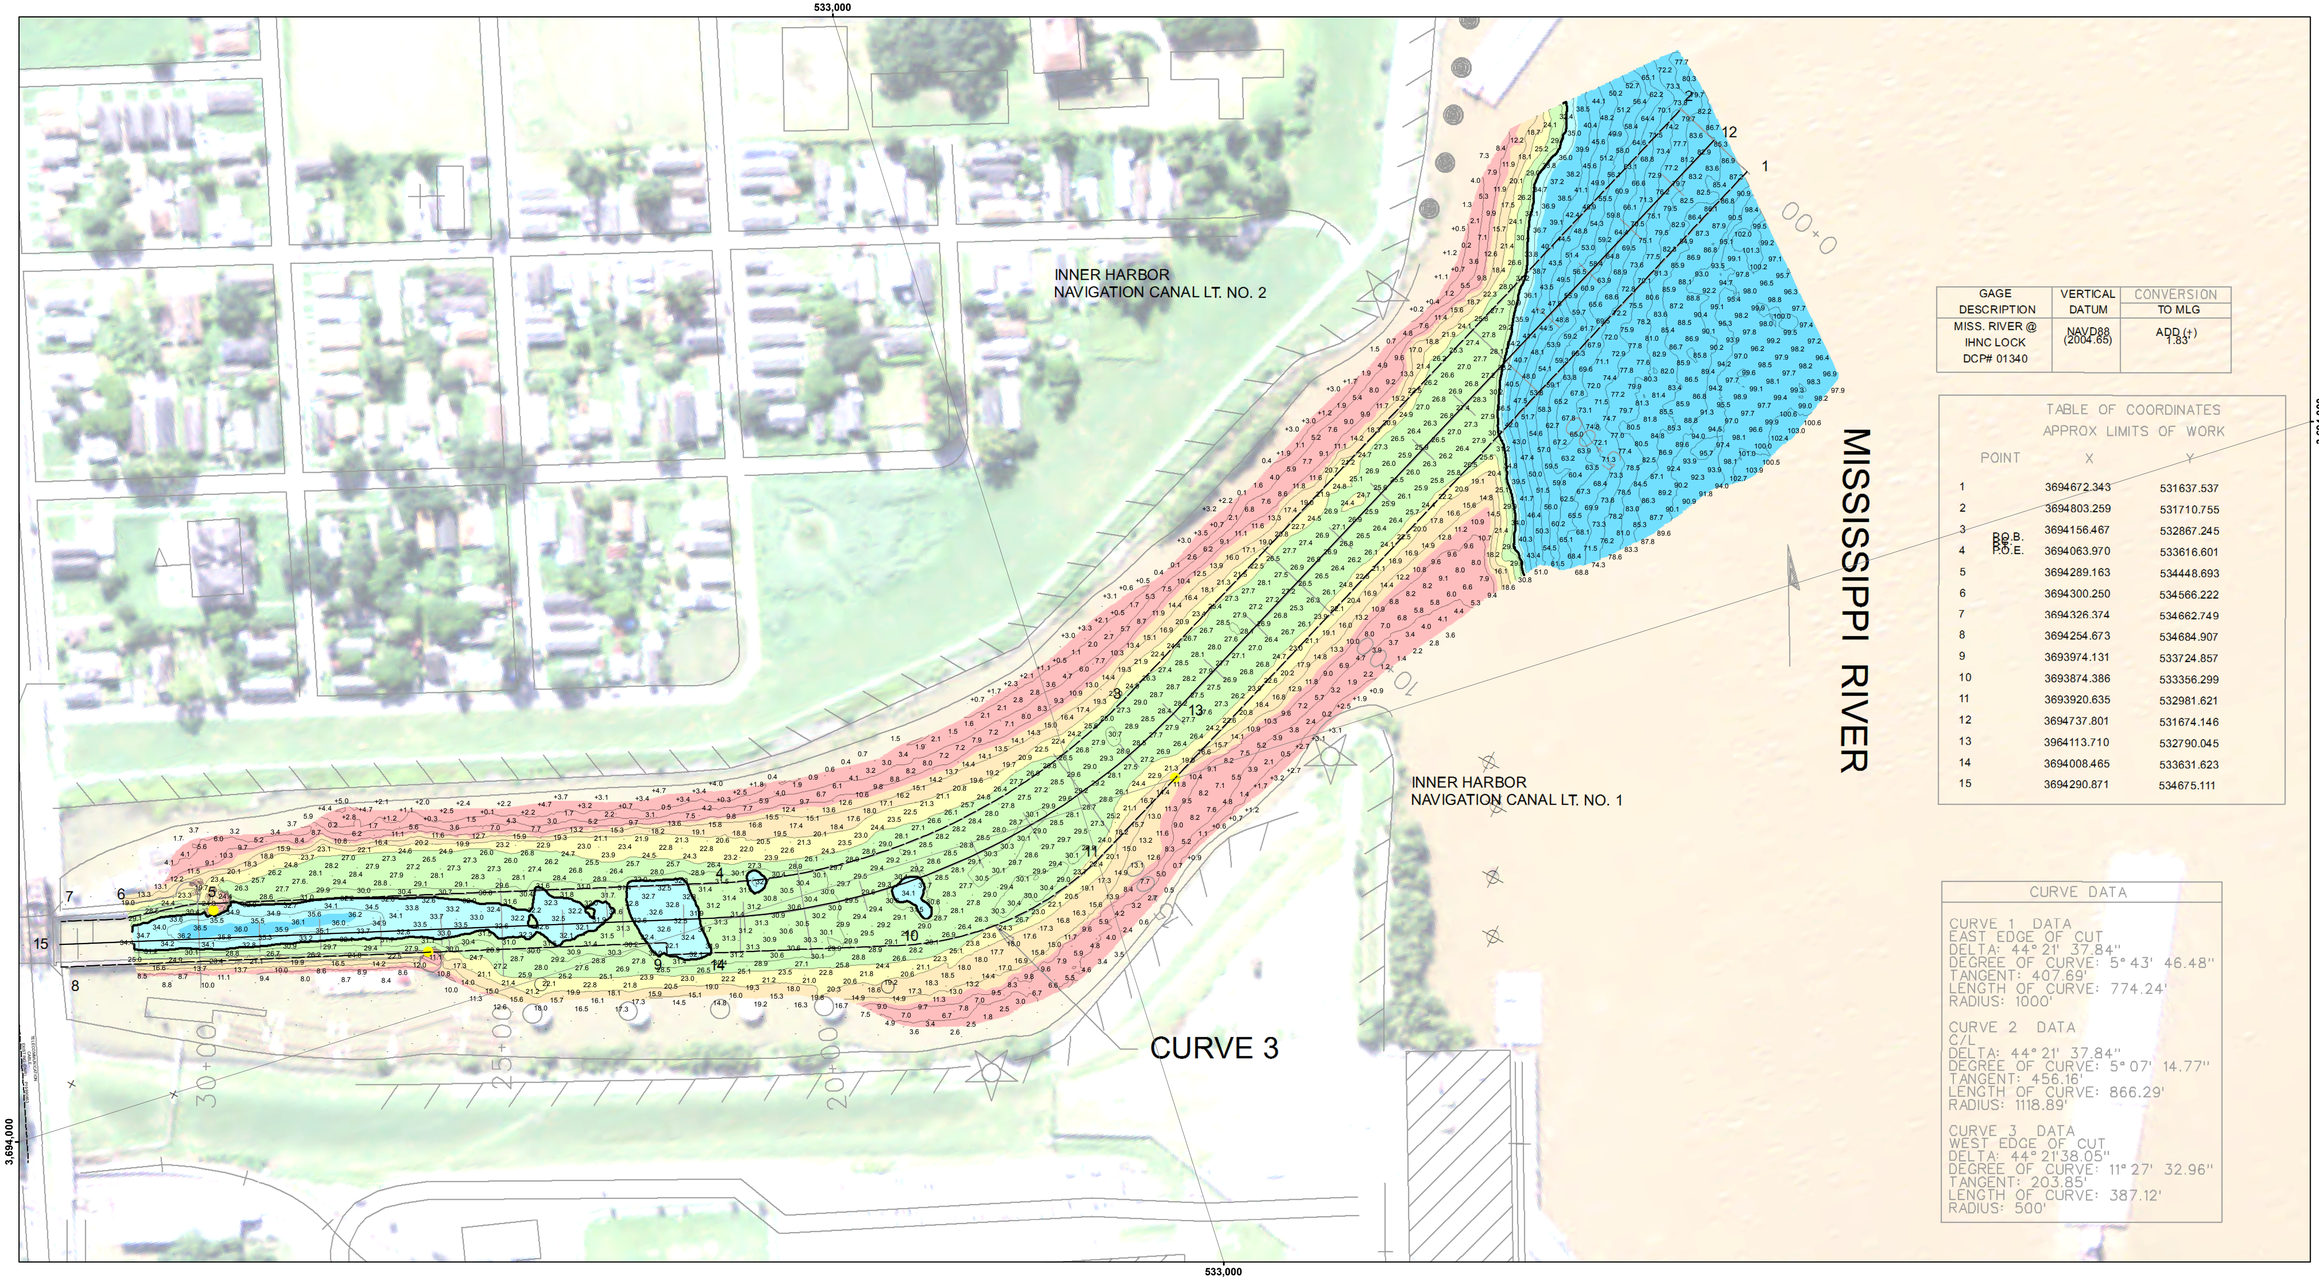

GAGE DESCRIPTION	VERTICAL DATUM	CONVERSION TO MLG
MISS. RIVER @ IHNC LOCK DCP# 01340	NAVD88 (2004.65)	ADD (+) 1.83'

TABLE OF COORDINATES
APPROX LIMITS OF WORK

POINT	X	Y
1	3694672.343	531637.537
2	3694803.259	531710.755
3	3694156.467	532867.245
4	P.O.B. P.O.E. 3694063.970	533616.601
5	3694289.163	534448.693
6	3694300.250	534566.222
7	3694326.374	534662.749
8	3694254.673	534684.907
9	3693974.131	533724.857
10	3693874.386	533356.299
11	3693920.635	532981.621
12	3694737.801	531674.146
13	3964113.710	532790.045
14	3694008.465	533631.623
15	3694290.871	534675.111

CURVE DATA

CURVE 1 DATA
EAST EDGE OF CUT
DELTA: 44° 21' 37.84"
DEGREE OF CURVE: 5° 43' 46.48"
TANGENT: 407.69'
LENGTH OF CURVE: 774.24'
RADIUS: 1000'

CURVE 2 DATA
C/L
DELTA: 44° 21' 37.84"
DEGREE OF CURVE: 5° 07' 14.77"
TANGENT: 456.16'
LENGTH OF CURVE: 866.29'
RADIUS: 1118.89'

CURVE 3 DATA
WEST EDGE OF CUT
DELTA: 44° 21'38.05"
DEGREE OF CURVE: 11° 27' 32.96"
TANGENT: 203.85'
LENGTH OF CURVE: 387.12'
RADIUS: 500'

DISCLAIMER:
Access Constraints: The United States Government furnishes these data and information on an "as is" basis. The user assumes all risks for any damages or losses arising from the use of this data or information. The United States makes no warranties, expressed or implied concerning the accuracy, completeness, reliability, or suitability of this data or information for any particular purpose. The United States shall be under no liability whatsoever to any person by reason of any use made of this data or information. This disclaimer includes, but is not limited to, warranties of merchantability and fitness for a particular purpose, whether express or implied, and assumes no responsibility for anyone's use of the data or information. The United States shall not be liable for any special, indirect or consequential damages attributable to the use of the data or information provided hereunder. By using these data, the recipient fully agrees not to represent these data to anyone as other than data provided "as is" without warranty of any kind, and to indemnify and hold harmless the United States, its agencies, officers and employees from any claim or liability arising from the recipient's use, sale or other dissemination of these data to others without also transferring this Disclaimer.

The information depicted on this map represents the results of a survey conducted on the date indicated and can only be considered to represent the general condition existing at that time.

Distribution Liability: The data represents the results of data collection and analysis performed by the Corps of Engineers activity and indicates the general existing conditions. As such, it is only valid for its intended use, content, time and accuracy. The Corps of Engineers accepts no responsibility for any use of any of the application of the data for other than its intended purpose.

Data Constraints: Hydrographic survey data is subject to change over time. Corps of Engineers accepts no responsibility for any activity and natural shoaling and scouring processes. The U. S. Army Corps of Engineers accepts no responsibility for changes in the condition of the data that occur after the date shown in this publication. This data is intended for U. S. Army Corps of Engineers' internal use. Project maintained should be my safety upon it.

VICINITY MAP *New Orleans Harbor*

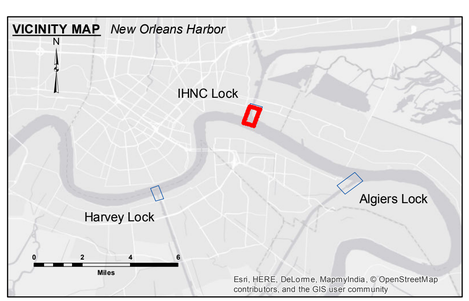

LEGEND

- Federal Navigation Channel
- Federal Navigation Center Line
- As-built Pipeline/Cable
- Unconfirmed Pipeline/Cable
- Project Depth Contour
- Cable Area
- Placement Area
- Anchorage Area
- Obstruction Point
- Wrecks-Submerged
- Placement Area
- Shoalest Sounding**
- Beacon, General
- Red Navigation Buoy
- Green Navigation Buoy
- -12' and above
- -12' to -20'
- -20' to -25'
- -25' to -32'
- -32' to -36'
- -36' and below

LWRP:	N/A
Gage Reading:	IHNC FB: 14.10 MLG
Sea Conditions:	CALM
Vessel Name:	M/V OB-169
Survey Type:	CONDITION
Sounding Frequency***:	400 KHZ

Feet
0 200 400 600

NOTES:

Horizontal Coordinate System:
North American Datum of 1983 (NAD83), projected to the State Plane Coordinate System (SPCS), Louisiana South Zone. Distance units in U.S. Survey Feet.

Vertical Datum:
Soundings are shown in feet and indicate depths below Mean Low Gulf (MLG).

Distances on the Mississippi River, above and below Head of Passes are shown at 1 mile intervals.

The location of navigation aids are base on and provided by the U.S. Coast Guard and USACE crew.

2010 Aerial Photography data source: NAIP, USDA-FSA-APFO Aerial Photography Field Office.

Reference is N.O.A.A. Navigation Chart No. 11370.

** Shoalest Sounding per Quarter per Reach.

*** High frequency (200 kHz) survey data represents the first signal return at a sounding location and will include suspended solids, known as "fluff", if present. Low frequency (20 kHz) survey data normally penetrates through this "fluff" layer to depict elevations of consolidated bottom material. Low frequency accuracies may vary depending on channel conditions and fathometer settings.

US Army Corps of Engineers
District: CEMVN

U.S. ARMY CORPS OF ENGINEERS
NEW ORLEANS DISTRICT

Submitted:	Surveyed By: PM,SP
Recommended: Chief, Survey Section	Plotted By: AO
Approved: Chief Waterways Maintenance Section	Checked By: AO

MISSISSIPPI RIVER DEEP-DRAFT LOCKS
I.H.N.C. LOCK FOREBAY
LK_02_IHN_20170613_CS_5X5
13 June 2017

Sheet Reference Number
2 of 4

Revison Number:
3.12-20160811