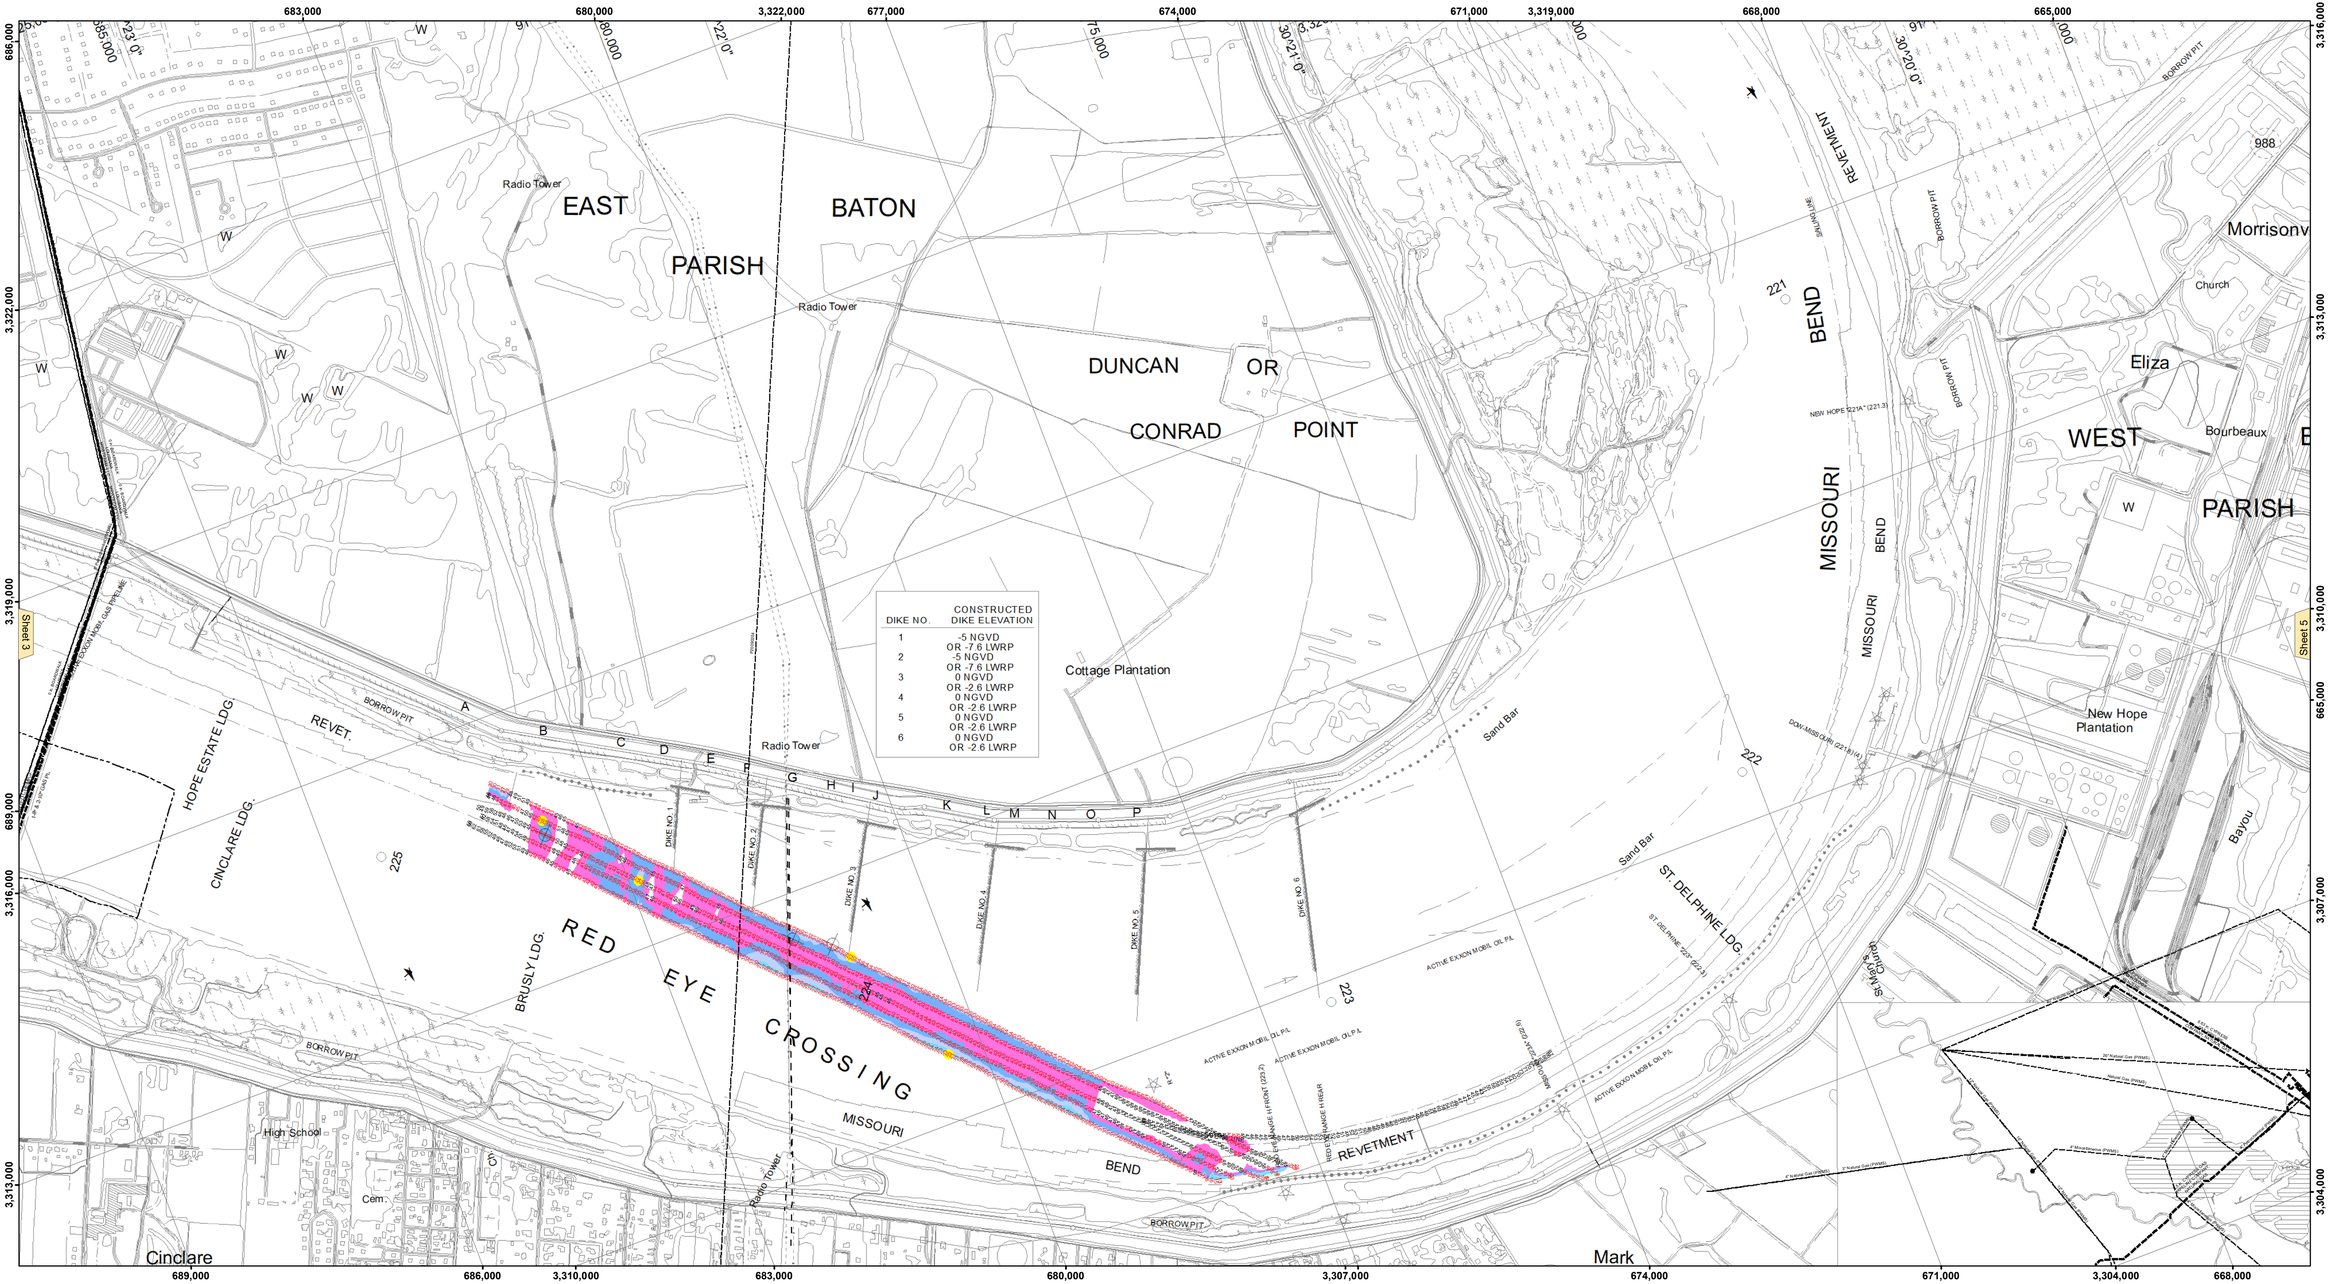
EAST BATON ROUGE PARISH
DUNCAN POINT
CONRAD OR
MISSOURI BEND
WEST BATON ROUGE PARISH
RED EYE CROSSING
MISSOURI BEND REVETMENT
Cottage Plantation
New Hope Plantation
Morrisonville
Eliza
Bourbeaux
Sand Bar
Radio Tower
BORROW PIT
HOPE ESTATE LDG.
CINCLARE LDG.
BRUSLY LDG.
ST. DELPHINE LDG.
REVET.
Cinclare
Mark
Sheet 3
Sheet 5
DIKE NO. 1
DIKE NO. 2
DIKE NO. 3
DIKE NO. 4
DIKE NO. 5
DIKE NO. 6
DIKE NO. 7
DIKE NO. 8
DIKE NO. 9
DIKE NO. 10
DIKE NO. 11
DIKE NO. 12
DIKE NO. 13
DIKE NO.