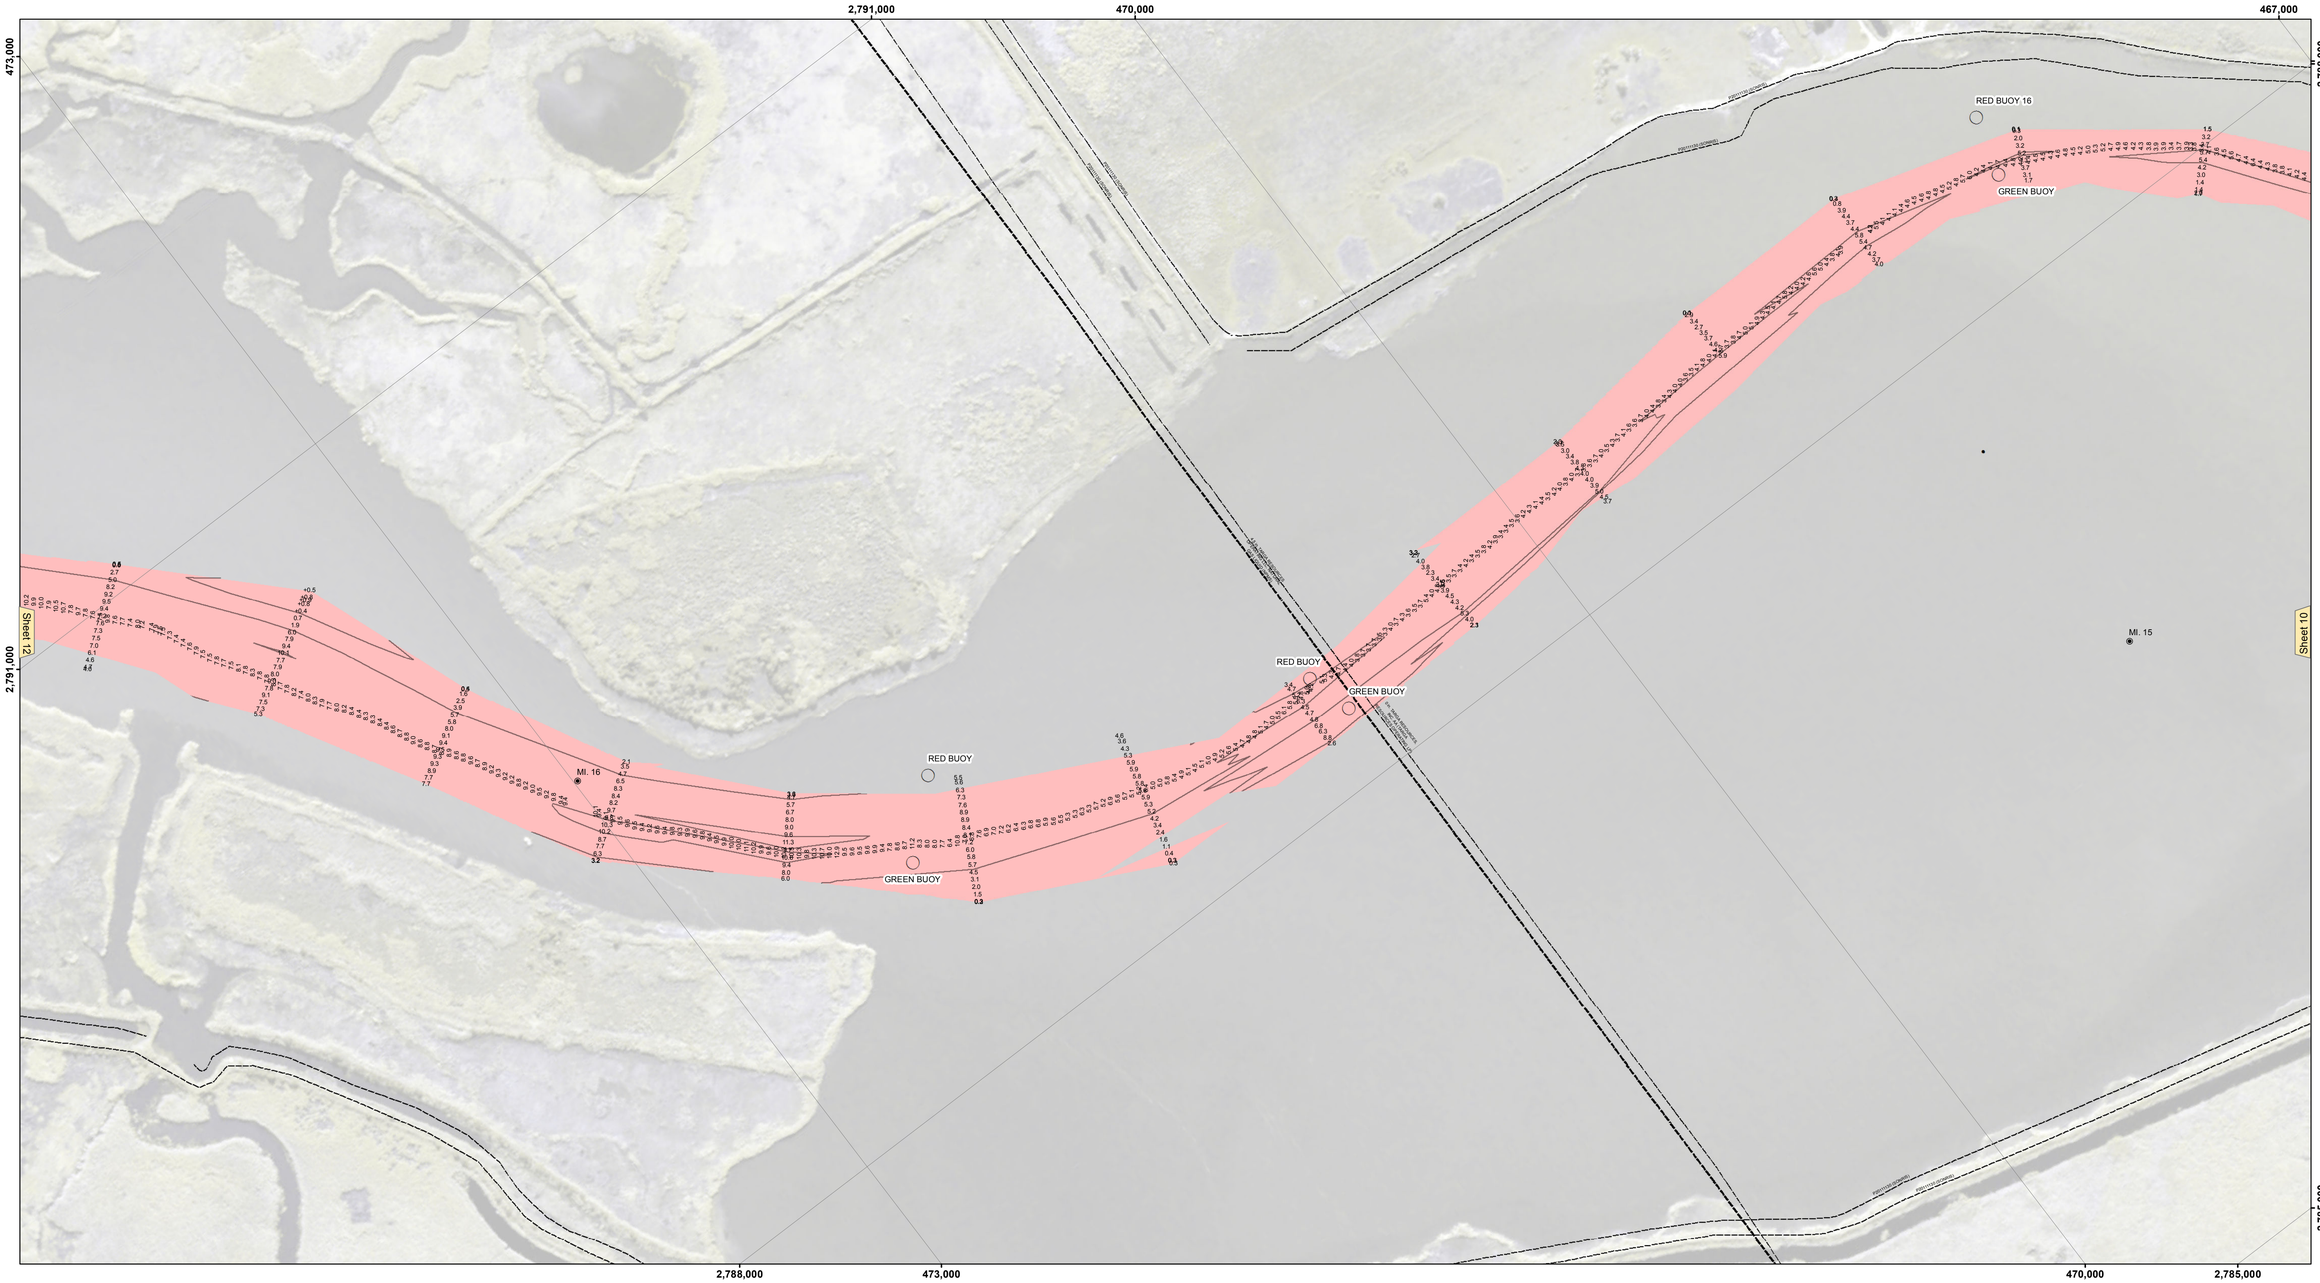

VICINITY MAP

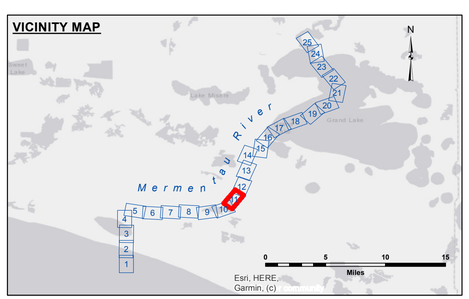

LEGEND

- Federal Navigation Channel
- Federal Navigation Center Line
- As-built Pipeline/Cable
- Unconfirmed Pipeline/Cable
- Project Depth Contour
- Cable Area
- Placement Area
- Anchorage Area
- Obstruction Point
- Wrecks-Submerged
- Borrow Area
- Shoalest Sounding**
- Beacon, General
- Red Navigation Buoy
- Green Navigation Buoy
- -15' and above
- -15' and below

Gage Reading: VRS RTK NTRIP: 4.96 MLG AVG.
Sea Conditions: CHOPPY
Vessel Name: OB-169
Survey Type: CONDITION
Sounding Frequency***: LOW

Feet
0 500 1,000

NOTES:

Horizontal Coordinate System:
North American Datum of 1983 (NAD83), projected to the State Plane Coordinate System (SPCS), Louisiana South Zone. Distance units in U.S. Survey Feet.

Vertical Datum:
Soundings are shown in feet and indicate depths below Mean Low Gulf Datum (MLG).

The location of navigation aids are base on and provided by the U.S. Coast Guard.

2017 Aerial Photography data source: NAIP. 1998 DOQQ imagery shown in green from USGS.

Reference is N.O.A.A. Navigation Chart No. 11344 and 11348.

** Shoalest Sounding per Quarter per Reach.

*** High frequency (200 kHz) survey data represents the first signal return at a sounding location and will include suspended solids, known as "fluff", if present. Low frequency (20 kHz) survey data normally penetrates through this "fluff" layer to depict elevations of consolidated bottom material. Low frequency accuracies may vary depending on channel conditions and fathometer settings.

US Army Corps of Engineers
District: CEMVN

DISCLAIMER

Access Constraints: The United States Government furnishes this map/chart/publication and data as is and makes no express understanding that the US Government makes no warranties, expressed, or implied concerning the accuracy, completeness, reliability, or suitability of this information and the data furnished. The United States shall be under no liability whatsoever to any individual or party for any loss or damage resulting from any inaccuracy or omission in the information made thereof. These data belong to the Government. Therefore the recipient fully agrees not to represent these data to anyone as other than government data and not to transfer any liability to the Government by transferring these data to others without also transferring this Disclaimer.

The information depicted on this map represents the results of a survey conducted on the date indicated and can only be considered to represent the general condition existing at that time.

Distribution Liability: The data represents the results of data collection efforts by the U.S. Army Corps of Engineers activity and indicates the general existing conditions. As such it is only valid for its intended use, content, time and accuracy of survey. The U.S. Government shall not be liable for misuse of any of the application of the data for other than its intended purpose.

Data Constraints: Hydrographic survey data is subject to change due to environmental conditions such as storms, shoaling activity, and natural shoaling and scouring processes. The U. S. Army Corps of Engineers accepts no liability after the date in the hydrographic survey publication. This data is intended for U.S. Army Corps of Engineers' internal use. Present revisions should be only loosely scrutinized.

U.S. ARMY CORPS OF ENGINEERS
NEW ORLEANS DISTRICT

Submitted:	Surveyed By: SP, PS	Plotted By: BD	Checked By: AO
Recommended:	Chief, Survey Section		
Approved:	Chief, Waterways Maintenance Section		

MERMENTAU RIVER
LOWER RIVER
MM_11_LWR_20220420_CS
20 April 2022

Sheet Reference Number
11 **of** 25

Revison Number:
4.2-20200420