


| DIKE NO. | CONSTRUCTED DIKE ELEVATION |
|---|---|
| 1 | -5 NGVD OR -7.6 LWRP |
| 2 | -5 NGVD OR -7.6 LWRP |
| 3 | 0 NGVD OR -2.6 LWRP |
| 4 | 0 NGVD OR -2.6 LWRP |
| 5 | 0 NGVD OR -2.6 LWRP |
| 6 | 0 NGVD OR -2.6 LWRP |

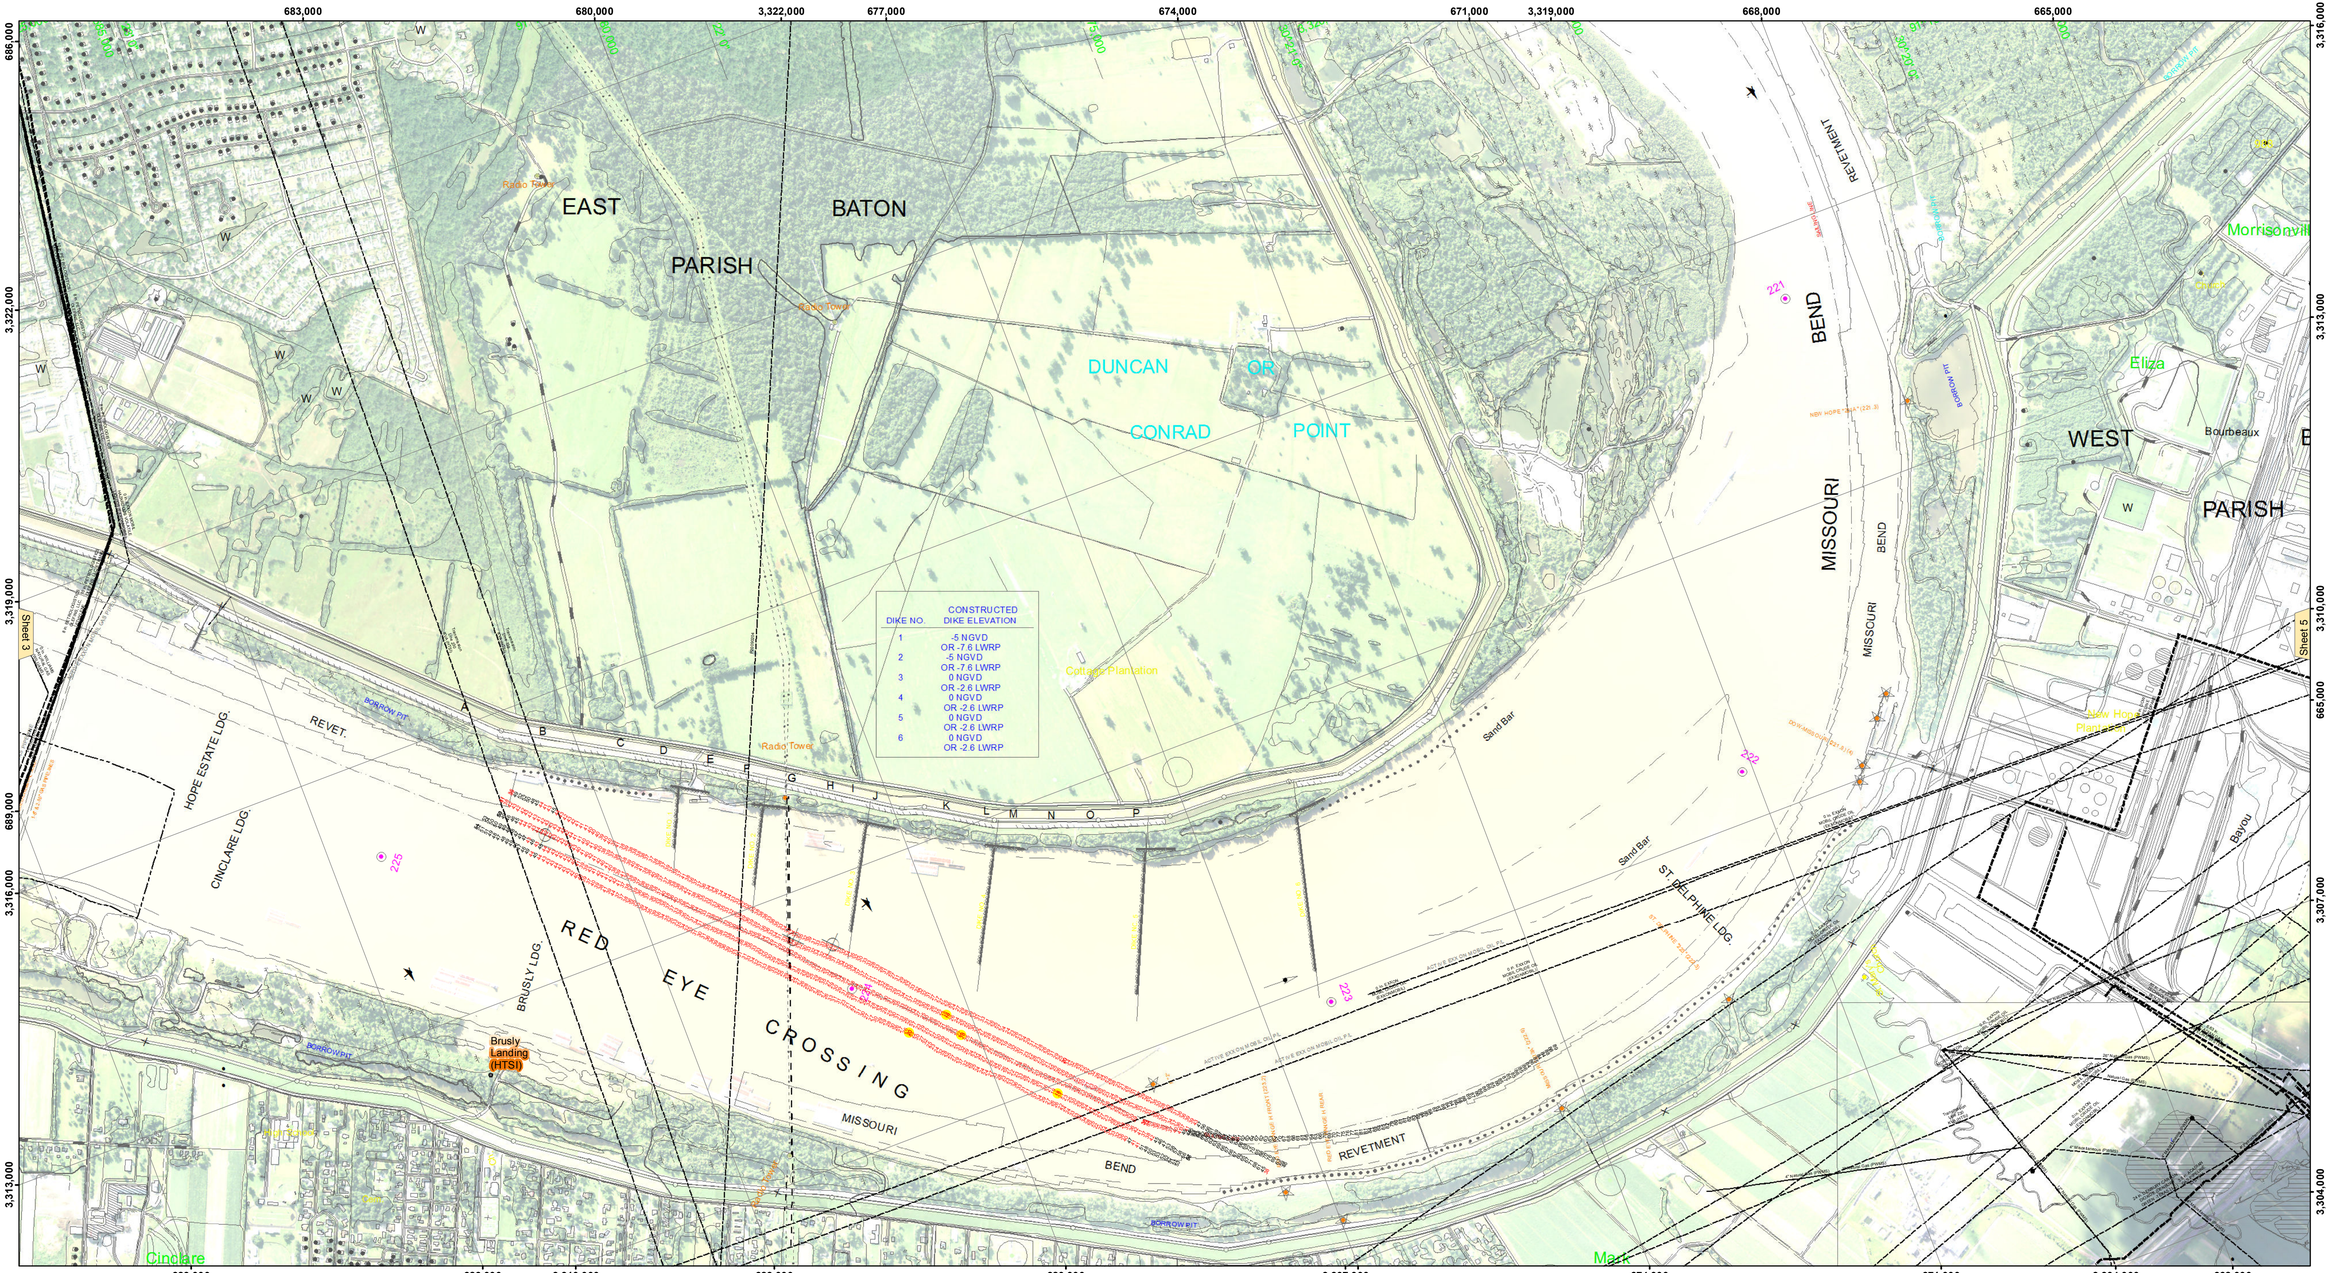


**LEGEND**

- Federal Navigation Channel
- Federal Navigation Center Line
- As-built Pipeline/Cable
- Unconfirmed Pipeline/Cable
- Project Depth Contour
- Cable Area
- Placement Area
- Anchorage Area
- Obstruction Point
- Wrecks-Submerged
- Borrow Area
- Shoalest Sounding**
- Beacon, General
- Red Navigation Buoy
- Green Navigation Buoy
- 0' and above
- 0' to -5'
- -5' to -10'
- -10' to -20'
- -20' to -30'
- -30' to -35'
- -35' to -40'
- -40' to 45'
- -45' and below

| | |
|---|---|
| LWRP: | 2.6 |
| Gage Reading: | R:29.51 D:20.38 USED:28.8NGVD |
| Sea Conditions: | CALM |
| Vessel Name: | M/V BURRWOOD |
| Survey Type: | CONDITION |
| Sounding Frequency***: | HIGH |

Feet
0 500 1,000 1,500 2,000 2,500

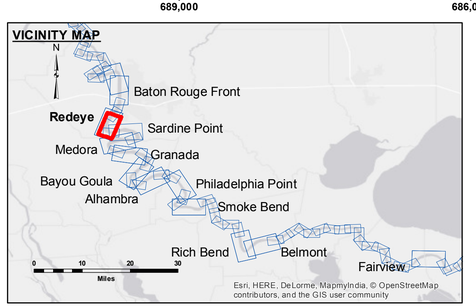**NOTES:**

Horizontal Coordinate System:
North American Datum of 1983 (NAD83), projected to the State Plane Coordinate System (SPCS), Louisiana South Zone. Distance units in U.S. Survey Feet.

Vertical Datum:
Soundings are shown in feet and indicate depths below Low Water Reference Plane 2007 (NGVD).

Distances on the Mississippi River, above and below Head of Passes are shown at 1 mile intervals.

The location of navigation aids are base on and provided by the U.S. Coast Guard and USACE crew.

2010 Aerial Photography data source: NAIP, USDA-FSA-APFO Aerial Photography Field Office.

Reference is N.O.A.A. Navigation Chart No. 11370.

** Shoalest Sounding per Quarter per Reach.

*** High frequency (200 kHz) survey data represents the first signal return at a sounding location and will include suspended solids, known as "fluff", if present. Low frequency (20 kHz) survey data normally penetrates through this "fluff" layer to depict elevations of consolidated bottom material. Low frequency accuracies may vary depending on channel conditions and fathometer settings.

US Army Corps of Engineers
District: CEMVN

Distribution Liability: The data represents the results of data collection and analysis performed by the Corps of Engineers activity and indicates the general existing conditions. As such it is only valid for its intended use, content, time and accuracy. The U. S. Army Corps of Engineers accepts no responsibility for the misuse of any of the application of the data for other than its intended purpose.

Data Constraints: Hydrographic survey data is subject to change due to natural and man-made influences between the time of survey activity and natural shoaling and scouring processes. The U. S. Army Corps of Engineers accepts no responsibility for changes in the data that occur between the time of survey and the time of publication. This data is intended for U. S. Army Corps of Engineers internal use. Private business should not rely upon it.

DISCLAIMER
Access Constraints: The United States Government furnishes these data and has no obligation to provide updates on the information and the data furnished. The United States shall be under no liability whatsoever to any person by reason of any use made thereof. It is agreed that with respect to the use of the data the recipient fully agrees not to represent these data to anyone as other than government data. It is further agreed that no one will offer these data to others without also transferring this Disclaimer.

The information depicted on this map represents the results of a survey conducted on the date indicated and can only be considered to represent the general conditions existing at that time.

U.S. ARMY CORPS OF ENGINEERS
NEW ORLEANS DISTRICT

| | | |
|---|---|---|
| Submitted: | Surveyed By: DS, JH | |
| | Plotted By: BTD | |
| Recommended: Chief, Survey Section | Checked By: msk | |
| Approved: Chief, Waterways Maintenance Section | | |

# MISSISSIPPI RIVER - B.R. TO GULF
## REDEYE CROSSING
## MR_04_RED_20160304
## 04 March 2016

Sheet Reference Number
4 of 97

Revison Number:
3.8.0-20150202