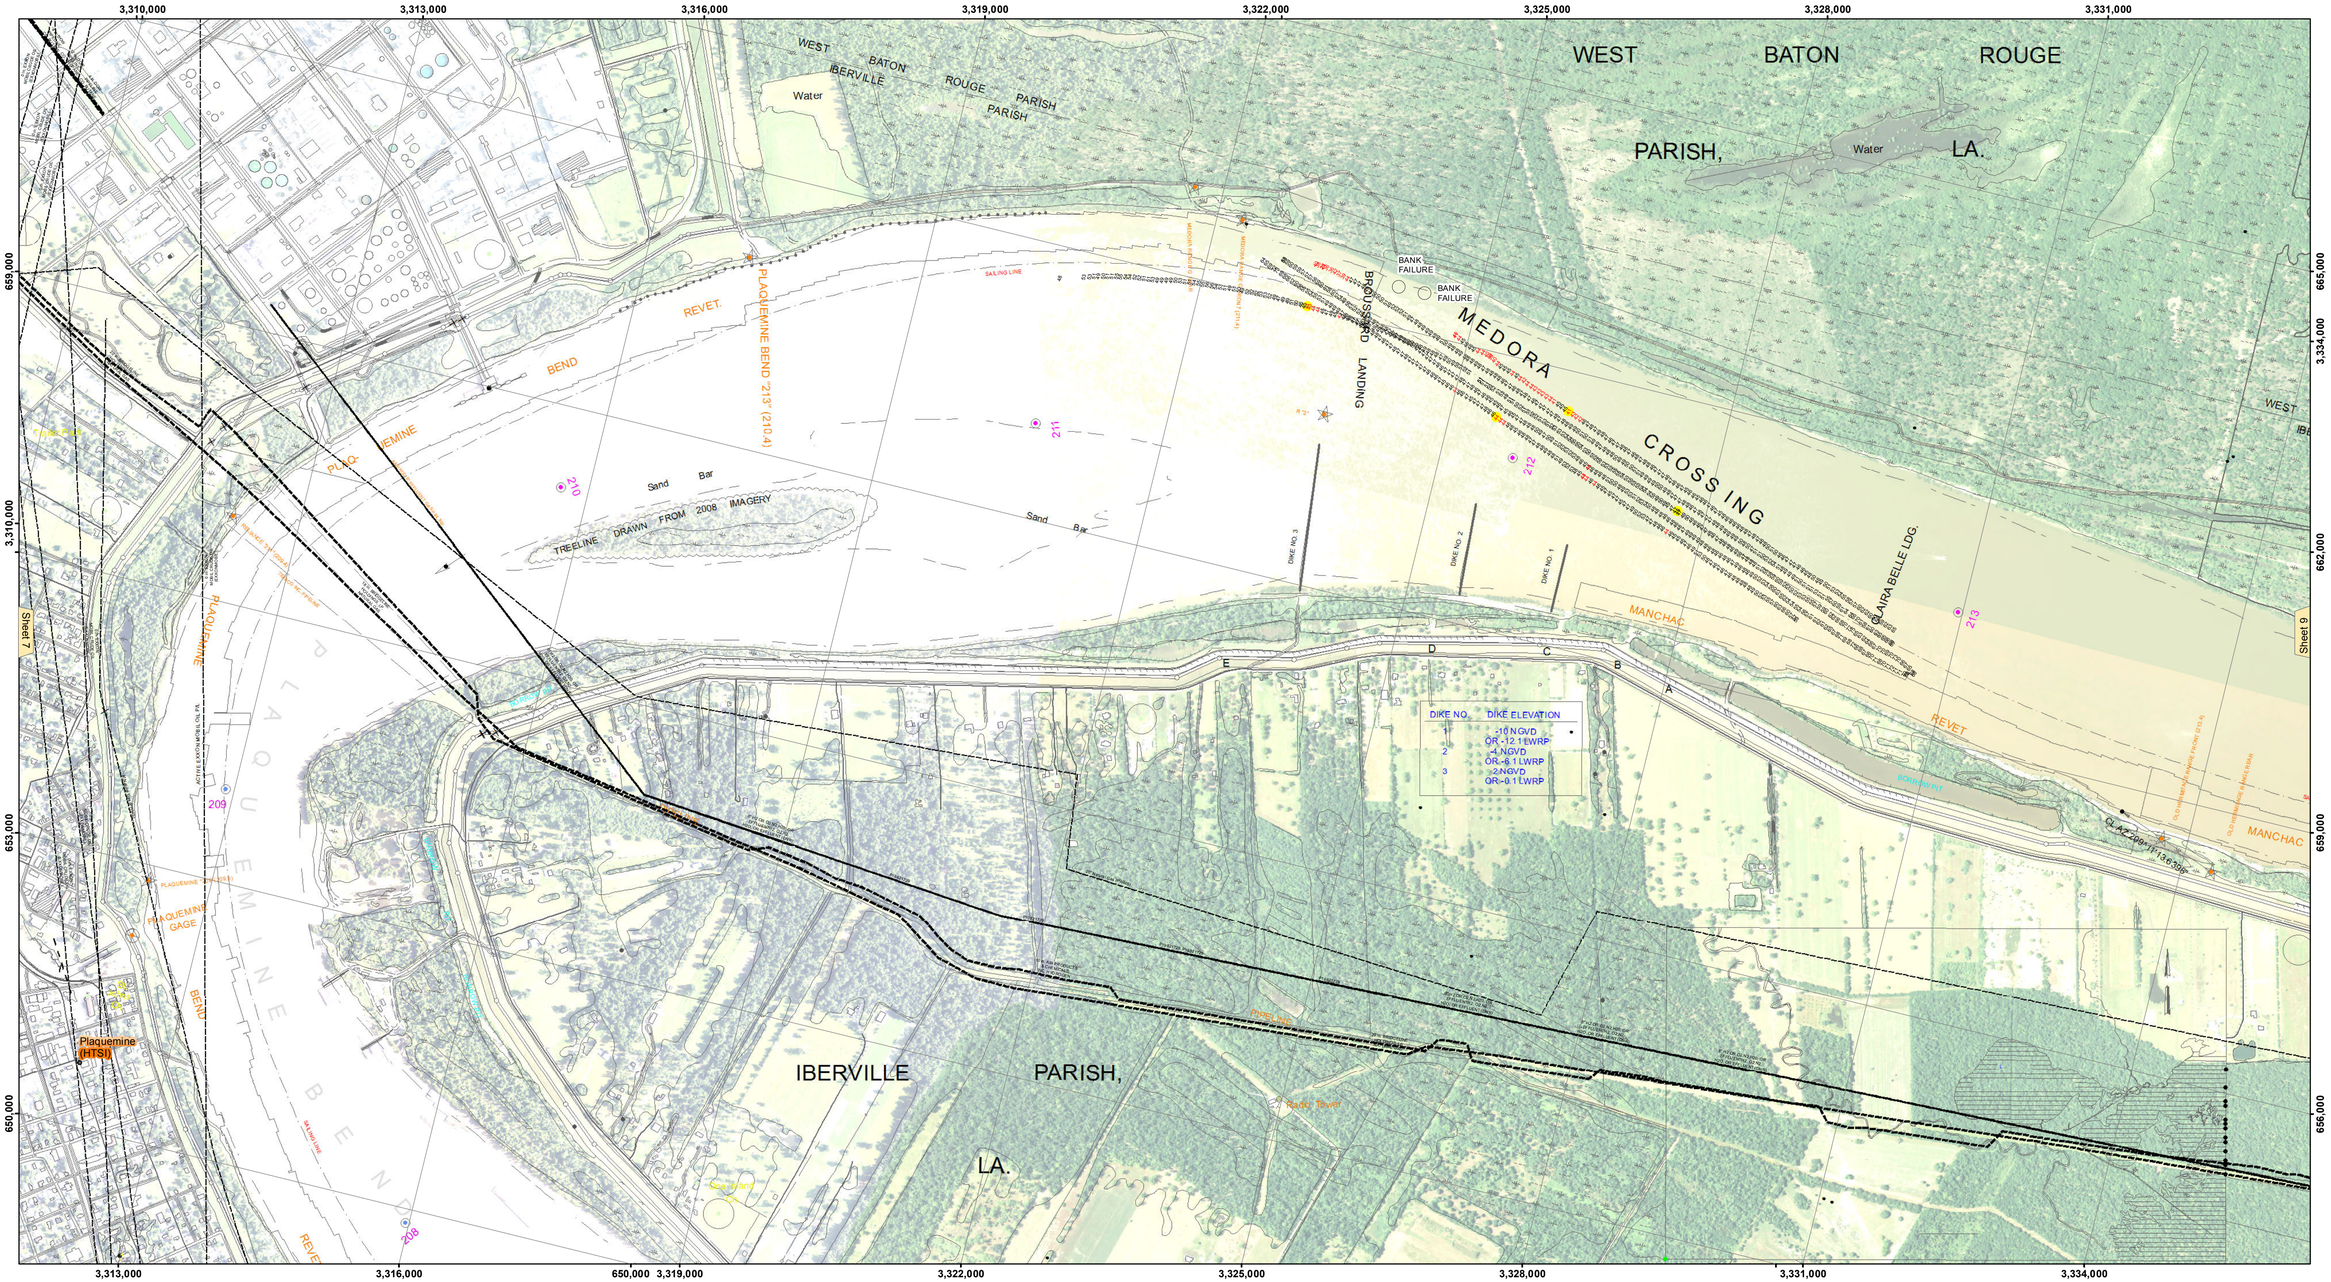

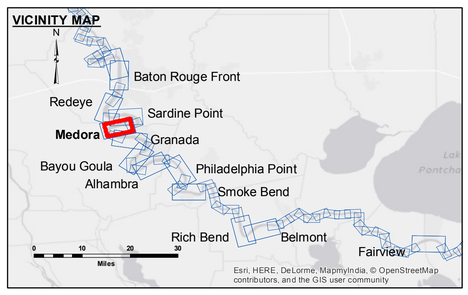

LEGEND

- Federal Navigation Channel
- Federal Navigation Center Line
- As-built Pipeline/Cable
- Unconfirmed Pipeline/Cable
- Project Depth Contour
- Cable Area
- Placement Area
- Anchorage Area
- Obstruction Point
- Wrecks-Submerged
- Borrow Area
- Shoalest Sounding**
- Beacon, General
- Red Navigation Buoy
- Green Navigation Buoy
- 0' and above
- 0' to -5'
- -5' to -10'
- -10' to -20'
- -20' to -30'
- -30' to -35'
- -35' to -40'
- -40' to 45'
- -45' and below

N W E S

LWRP:	2.1
Gage Reading:	BR:7.72 D:5.49 USED:7.0 NGVD
Sea Conditions:	CALM
Vessel Name:	LAFOURCHE
Survey Type:	CONDITION
Sounding Frequency***:	HIGH

Feet
0 500 1,000 1,500 2,000 2,500

NOTES:

Horizontal Coordinate System:
North American Datum of 1983 (NAD83), projected to the State Plane Coordinate System (SPCS), Louisiana South Zone. Distance units in U.S. Survey Feet.

Vertical Datum:
Soundings are shown in feet and indicate depths below Low Water Reference Plane 2007 (NGVD).

Distances on the Mississippi River, above and below Head of Passes are shown at 1 mile intervals.

The location of navigation aids are base on and provided by the U.S. Coast Guard and USACE crew.

2010 Aerial Photography data source: NAIP, USDA-FSA-APFO Aerial Photography Field Office.

Reference is N.O.A.A. Navigation Chart No. 11370.

** Shoalest Sounding per Quarter per Reach.

*** High frequency (200 kHz) survey data represents the first signal return at a sounding location and will include suspended solids, known as "fluff", if present. Low frequency (20 kHz) survey data normally penetrates through this "fluff" layer to depict elevations of consolidated bottom material. Low frequency accuracies may vary depending on channel conditions and fathometer settings.

US Army Corps of Engineers
District: CEMVN

Distribution Liability: The data represents the results of data collection and analysis performed by the Corps of Engineers activity, and indicates the general existing conditions. As such, it is only valid for its intended use, content, time and accuracy as specified by the activity. Distribution to other parties or use of any of the application of the data for other than its intended purpose.

Data Constraints: Hydrographic survey data is subject to change due to natural and man-made conditions. Distribution to other parties or use of any of the application of the data for other than its intended purpose. The U. S. Army Corps of Engineers accepts no responsibility for changes in the survey data after the date of publication. This data is intended for U. S. Army Corps of Engineers' internal use. Private business should seek any liability upon it.

DISCLAIMER
Access Constraints: The United States Government furnishes these data and the US Coast Guard makes them available with the express understanding that they are provided "as-is" without any warranty, expressed, or implied concerning the accuracy, completeness, reliability, or suitability of the information and the data furnished. The United States shall be under no liability whatsoever to any person by reason of any use made thereof. The United States makes no warranty, expressed or implied, that the recipient fully agrees not to represent these data to anyone as other than United States Government data and to indemnify and hold harmless these data to others without also transferring this Disclaimer.

The information depicted on the map represents the results of a survey conducted on the date indicated and can only be considered to represent the general conditions existing at that time.

U.S. ARMY CORPS OF ENGINEERS
NEW ORLEANS DISTRICT

Submitted:	
Recommended: Chief, Survey Section	
Approved: Chief, Waterways Maintenance Section	
Surveyed By:	SP,PS
Plotted By:	BTD
Checked By:	IMSK

MISSISSIPPI RIVER - B.R. TO GULF
MEDORA RECON
MR_08_MED_20151006
06 October 2015

Sheet Reference Number
8 **of** 97

Revison Number:
3.8.0-20150202