CORPS OF ENGINEERS

U.S. ARMY

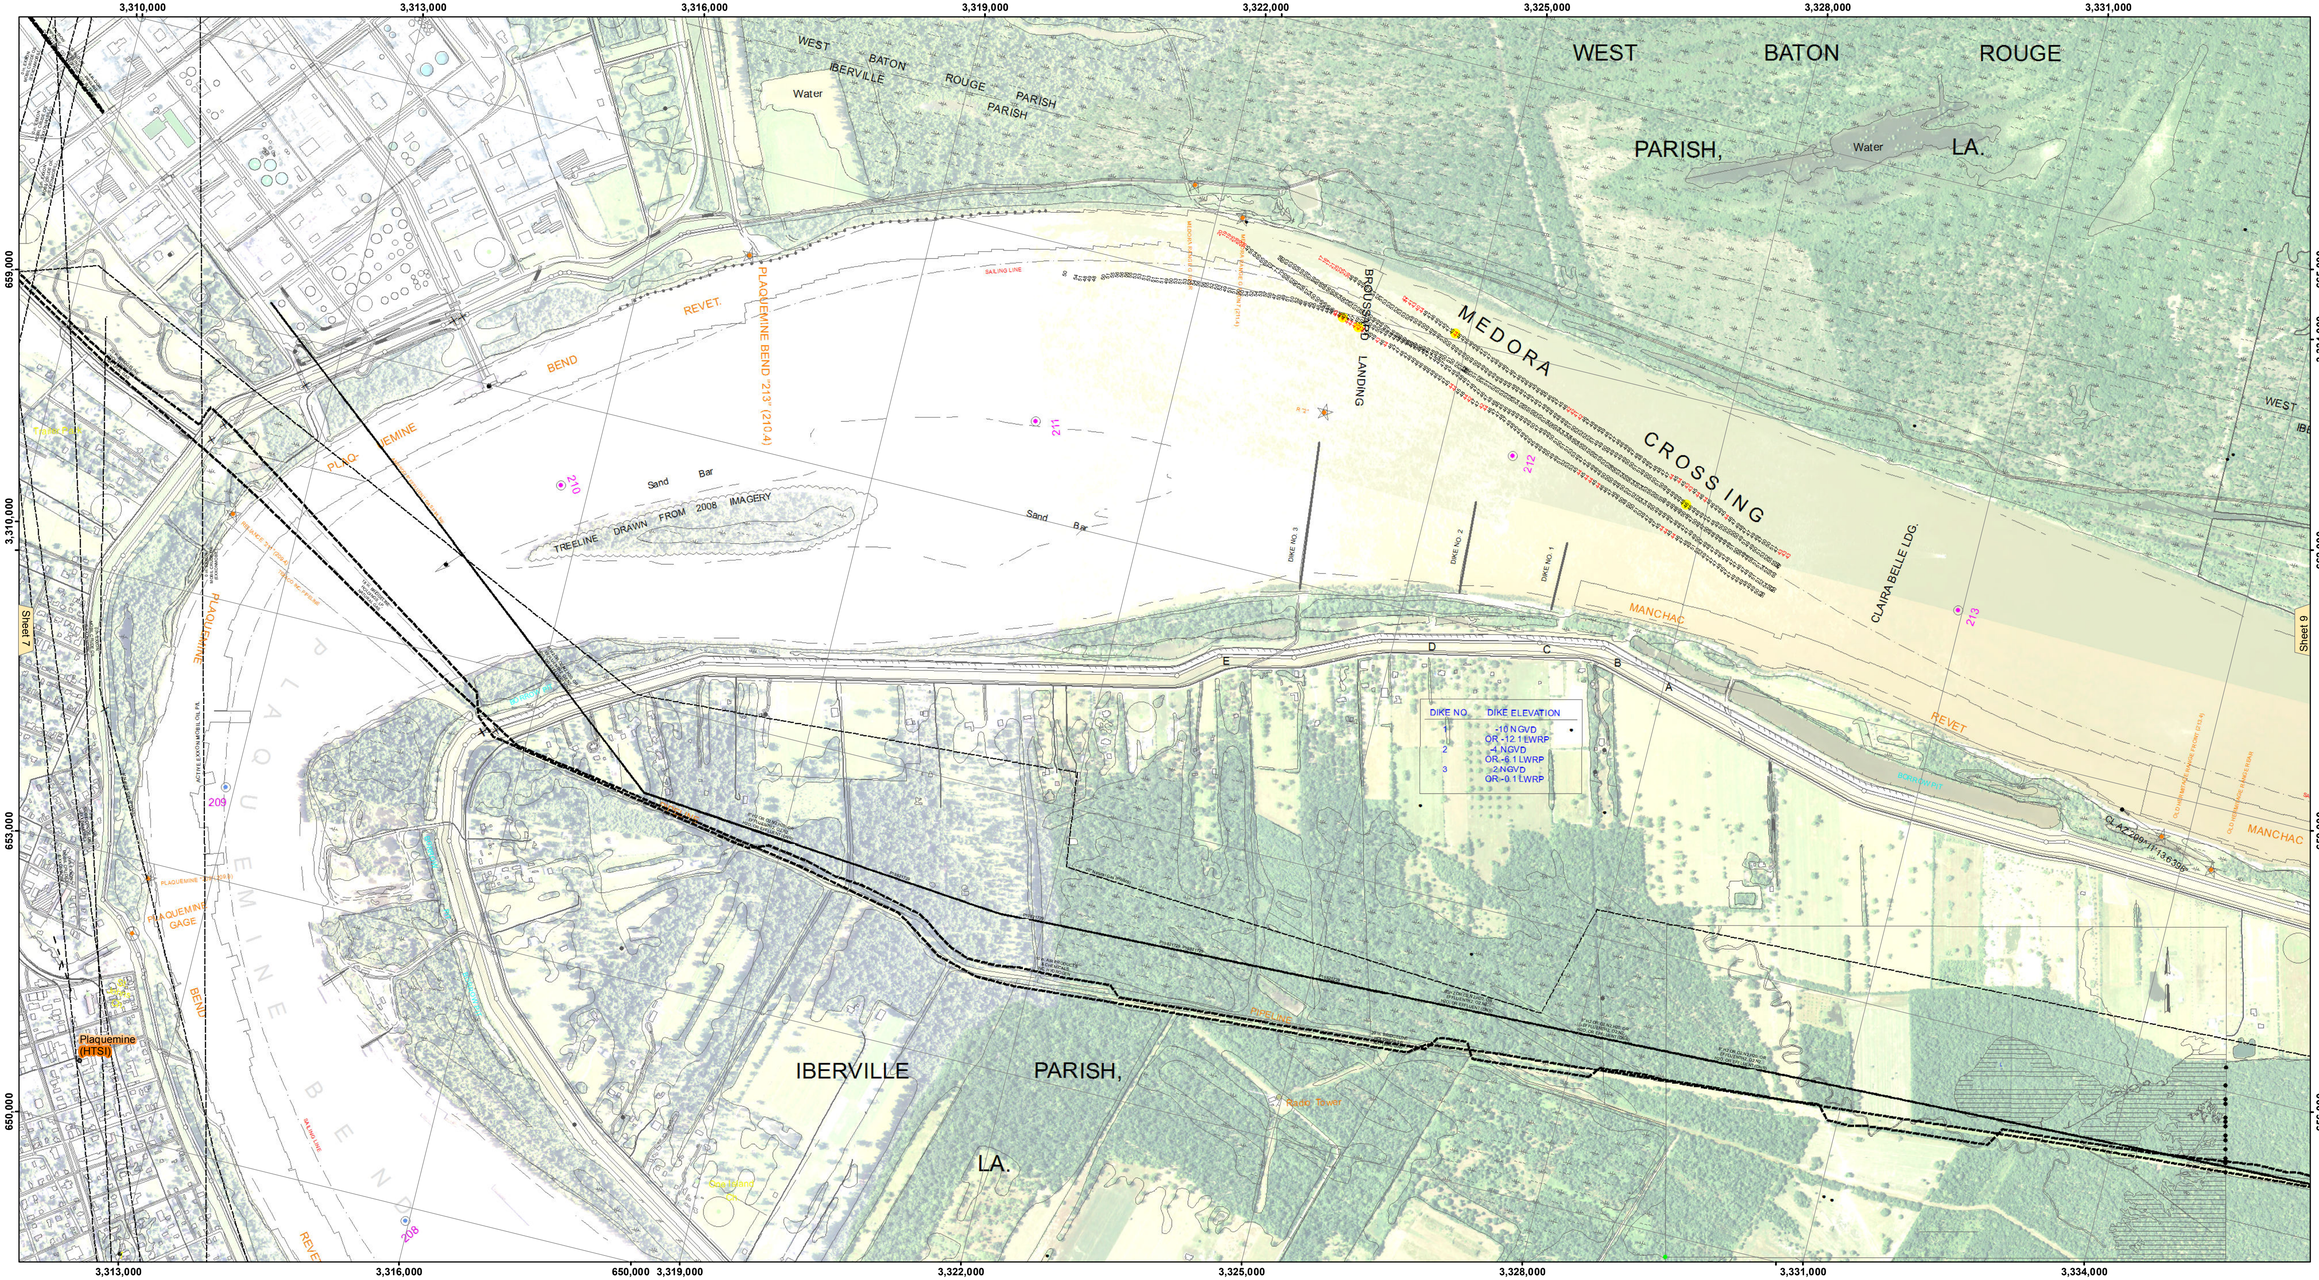

VICINITY MAP

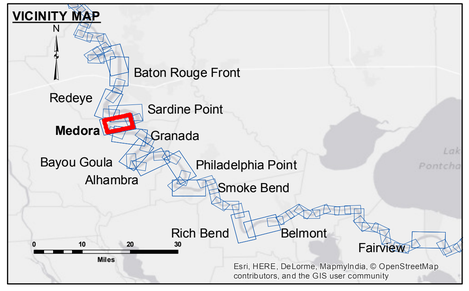

LEGEND

- Federal Navigation Channel
- Federal Navigation Center Line
- As-built Pipeline/Cable
- Unconfirmed Pipeline/Cable
- Project Depth Contour
- Cable Area
- Placement Area
- Anchorage Area
- Obstruction Point
- Wrecks-Submerged
- Borrow Area
- Shoalest Sounding**
- Beacon, General
- Red Navigation Buoy
- Green Navigation Buoy
- 0' and above
- 0' to -5'
- -5' to -10'
- -10' to -20'
- -20' to -30'
- -30' to -35'
- -35' to -40'
- -40' to 45'
- -45' and below

N W E S

LWRP:	2.1
Gage Reading:	BR:7.76 D:5.82 USED:7.20 NGVD
Sea Conditions:	CALM
Vessel Name:	OB-167
Survey Type:	CONDITION
Sounding Frequency***:	HIGH

Feet
0 500 1,000 1,500 2,000 2,500

NOTES:

Horizontal Coordinate System:
North American Datum of 1983 (NAD83), projected to the State Plane Coordinate System (SPCS), Louisiana South Zone. Distance units in U.S. Survey Feet.

Vertical Datum:
Soundings are shown in feet and indicate depths below Low Water Reference Plane 2007 (NGVD).

Distances on the Mississippi River, above and below Head of Passes are shown at 1 mile intervals.

The location of navigation aids are base on and provided by the U.S. Coast Guard and USACE crew.

2010 Aerial Photography data source: NAIP, USDA-FSA-APFO Aerial Photography Field Office.

Reference is N.O.A.A. Navigation Chart No. 11370.

** Shoalest Sounding per Quarter per Reach.

*** High frequency (200 kHz) survey data represents the first signal return at a sounding location and will include suspended solids, known as "fluff", if present. Low frequency (20 kHz) survey data normally penetrates through this "fluff" layer to depict elevations of consolidated bottom material. Low frequency accuracies may vary depending on channel conditions and fathometer settings.

US Army Corps of Engineers
District: CEMVN

Distribution Liability: The data represents the results of data collection and analysis performed by the Corps of Engineers activity and indicates the general existing conditions. As such it is only valid for its intended use, context, time and accuracy and is not to be used for navigation purposes. The Corps accepts no responsibility for any misinterpretation of the data for other than its intended purpose.

Data Constraints: Hydrographic survey data is subject to change due to environmental processes occurring between the time of the Corps of Engineers activity and natural sh oaling and scouring processes. The U. S. Army Corps of Engineers accepts no responsibility for changes in the condition of the waterways that occur after the date of publication. This data is intended for U. S. Army Corps of Engineers' internal use. Private or commercial should not rely solely upon it.

DISCLAIMER:
Access Constraints: The United States Government furnishes these data and information on an "as is" basis with the express understanding that the US Government makes no warranties, expressed, or implied concerning the accuracy, completeness, reliability, or suitability of this information. It shall not be liable under no liability whatsoever to any person by reason of any use made thereof. It is the responsibility of the recipient to determine the suitability of this information for his intended purposes. The recipient fully agrees not to represent these data to anyone as other than government data. The recipient also agrees to hold the United States harmless from any liability which may arise from these data to others without also transferring this Disclaimer.

The information depicted on the map represents the results of a survey conducted on the date indicated and can only be considered to represent the general condition existing at that time.

U.S. ARMY CORPS OF ENGINEERS
NEW ORLEANS DISTRICT

Surveyed By:	PM, SP
Plotted By:	BTD
Checked By:	IMSK
Submitted:	
Recommended:	Chief, Survey Section
Approved:	Chief, Waterways Maintenance Section

MISSISSIPPI RIVER - B.R. TO GULF
MEDORA RECON
MR_08_MED_20151021
21 October 2015

Sheet Reference Number
8 **of** 97

Revison Number:
3.8.0-20150202