CORPS OF ENGINEERS

U.S. ARMY

VICINITY MAP

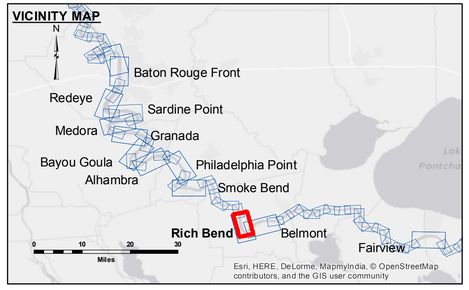

LEGEND

- Federal Navigation Channel
- Federal Navigation Center Line
- As-built Pipeline/Cable
- Unconfirmed Pipeline/Cable
- Project Depth Contour
- Cable Area
- Placement Area
- Anchorage Area
- Obstruction Point
- Wrecks-Submerged
- Borrow Area
- Shoalest Sounding**
- Beacon, General
- Red Navigation Buoy
- Green Navigation Buoy
- 0' and above
- 0' to -5'
- -5' to -10'
- -10' to -20'
- -20' to -30'
- -30' to -35'
- -35' to -40'
- -40' to 45'
- -45' and below

LWRP:	1.3
Gage Reading:	BR:9.26 D:6.22 USED:5.1 NGVD
Sea Conditions:	CALM
Vessel Name:	OB-167
Survey Type:	CONDITION
Sounding Frequency***:	HIGH

Feet
0 500 1,000 1,500 2,000 2,500

NOTES:

Horizontal Coordinate System:
North American Datum of 1983 (NAD83), projected to the State Plane Coordinate System (SPCS), Louisiana South Zone. Distance units in U.S. Survey Feet.

Vertical Datum:
Soundings are shown in feet and indicate depths below Low Water Reference Plane 2007 (NGVD).

Distances on the Mississippi River, above and below Head of Passes are shown at 1 mile intervals.

The location of navigation aids are base on and provided by the U.S. Coast Guard and USACE crew.

2010 Aerial Photography data source: NAIP, USDA-FSA-APFO Aerial Photography Field Office.

Reference is N.O.A.A. Navigation Chart No. 11370.

** Shoalest Sounding per Quarter per Reach.

*** High frequency (200 kHz) survey data represents the first signal return at a sounding location and will include suspended solids, known as "fluff", if present. Low frequency (20 kHz) survey data normally penetrates through this "fluff" layer to depict elevations of consolidated bottom material. Low frequency accuracies may vary depending on channel conditions and fathometer settings.

US Army Corps of Engineers
District: CEMVN

Distribution Liability: The data represents the results of data collection and analysis performed by the Corps of Engineers activity, and indicates the general existing conditions. As such it is only valid for its intended use, content, time and accuracy of collection and analysis. Distribution liability for misuse of any of the application of the data for other than its intended purpose.

Data Constraints: Hydrographic survey data is subject to change due to environmental conditions and maintenance dredging by the Corps of Engineers accepts no responsibility for changes in the condition of the channel subsequent to the date of this publication. This data is intended for U. S. Army Corps of Engineers' internal use. Private or commercial should not rely solely upon it.

DISCLAIMER:
Access Constraints: The United States Government furnishes these data and information on an "as is" basis. The recipient's use of the data and information is at the recipient's own risk. The United States disclaims any and all warranties, whether expressed or implied concerning the accuracy, completeness, reliability, or suitability of this data and information and the data furnished. The United States shall be under no liability whatsoever to any person by reason of any use made thereof, whether based in contract or tort, and whether or not caused by the sole or concurrent negligence of the United States. In no event shall the United States be liable for special, direct, indirect or consequential damages attributed to such data or the use thereof. By accepting these data, the recipient fully agrees not to represent these data to anyone as other than government data. Any risk associated with the use of these data is assumed by the recipient. The recipient is responsible for informing any other organization or individual that may receive these data of any limitations. The United States reserves the right to correct, update, modify, or withdraw these data and information at any time.

The information depicted on the map represents the results of a survey conducted on the date indicated and can only be considered to represent the general condition existing at that time.

U.S. ARMY CORPS OF ENGINEERS
NEW ORLEANS DISTRICT

Surveyed By: PM,SR			
Plotted By: BTD			
Checked By: IMSK			
Submitted:	Recommended:	Chief, Survey Section	
Approved:	Chief, Waterways Maintenance Section		

MISSISSIPPI RIVER - B.R. TO GULF
RICH BEND RECON
MR_29_RIB_20151015
15 October 2015

Sheet Reference Number
29 **of** 97

Revison Number:
3.8.0-20150202