US Army Corps of Engineers
District: CEMVN

Distribution Liability: The data represents the results of data collection and analysis performed by the Corps of Engineers activity, and indicates the general existing conditions. As such, it is only valid for its intended use, content, time and accuracy. The Corps of Engineers accepts no responsibility for misuse of any of the application of the data for other than its intended purpose.

Data Constraints: Hydrographic survey data is subject to change due to environmental conditions between the time of the Corps of Engineers activity and natural sloughing processes. The U. S. Army Corps of Engineers accepts no responsibility for changes in the condition of the area between the time of the survey and publication. This data is intended for U. S. Army Corps of Engineers' internal use. Private or commercial should not rely solely upon it.

DISCLAIMER:
Access Constraints: The United States Government furnishes these data and information on an "as is" basis. The recipient's use of the data and information is at the recipient's own risk. The United States disclaims any and all warranties, whether expressed or implied, including (without limitation) any implied warranties of merchantability and fitness for a particular purpose. In no event shall the United States be liable for damages of any kind arising out of the recipient's use of the data and information. The recipient will not make any claim, demand or action against the United States for any damages, whether direct, special, indirect, consequential, or otherwise, arising out of the recipient's use of the data and information. The recipient will indemnify and hold the United States harmless from any claim, demand or action made by any third party against the United States arising out of the recipient's use of the data and information. The recipient shall not represent to any person that the recipient is acting on behalf of the United States or with the United States' endorsement, sponsorship or approval with respect to the recipient's use of the data and information. The recipient shall not represent to any person that the data and information are free from restrictions on access and use by the United States. The recipient shall not represent to any person that the data and information are sufficient for navigational purposes or for any other purpose. The recipient shall not use the data and information in a manner that implies that the United States has approved the recipient's products or services. 

The information depicted on the map represents the results of a survey conducted on the date indicated and can only be considered to represent the general condition existing at that time.

U.S. ARMY CORPS OF ENGINEERS
NEW ORLEANS DISTRICT

	Surveyed By:	Plotted By:	Checked By:
Submitted:	PS,DS,SP	BTD	MSK
Recommended:			
Chief, Survey Section			
Approved: Chief, Waterways Maintenance Section			

MISSISSIPPI RIVER - B.R. TO GULF
RICH BEND RECON
MR_29_RIB_20151203
03 December 2015

Sheet Reference Number
29 **of** 97

Revison Number:
3.8.0-20150202

VICINITY MAP

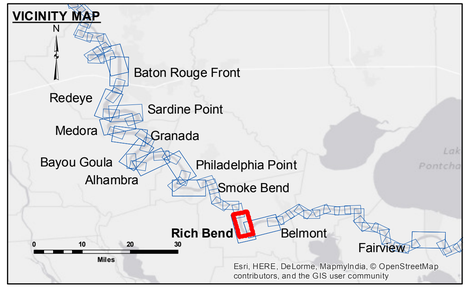

LEGEND

- Federal Navigation Channel
- Federal Navigation Center Line
- As-built Pipeline/Cable
- Unconfirmed Pipeline/Cable
- Project Depth Contour
- Cable Area
- Placement Area
- Anchorage Area
- Obstruction Point
- Wrecks-Submerged
- Borrow Area
- Shoalest Sounding**
- Beacon, General
- Red Navigation Buoy
- Green Navigation Buoy
- 0' and above
- 0' to -5'
- -5' to -10'
- -10' to -20'
- -20' to -30'
- -30' to -35'
- -35' to -40'
- -40' to 45'
- -45' and below

LWRP:	1.3
Gage Reading:	D:16.39 R:11.13 USED:14.00 NGVD
Sea Conditions:	CALM
Vessel Name:	LAFOURCHE
Survey Type:	CONDITION
Sounding Frequency***:	HIGH

Feet
0 500 1,000 1,500 2,000 2,500

NOTES:

Horizontal Coordinate System:
North American Datum of 1983 (NAD83), projected to the State Plane Coordinate System (SPCS), Louisiana South Zone. Distance units in U.S. Survey Feet.

Vertical Datum:
Soundings are shown in feet and indicate depths below Low Water Reference Plane 2007 (NGVD).

Distances on the Mississippi River, above and below Head of Passes are shown at 1 mile intervals.

The location of navigation aids are base on and provided by the U.S. Coast Guard and USACE crew.

2010 Aerial Photography data source: NAIP, USDA-FSA-APFO Aerial Photography Field Office.

Reference is N.O.A.A. Navigation Chart No. 11370.

** Shoalest Sounding per Quarter per Reach.

*** High frequency (200 kHz) survey data represents the first signal return at a sounding location and will include suspended solids, known as "fluff", if present. Low frequency (20 kHz) survey data normally penetrates through this "fluff" layer to depict elevations of consolidated bottom material. Low frequency accuracies may vary depending on channel conditions and fathometer settings.