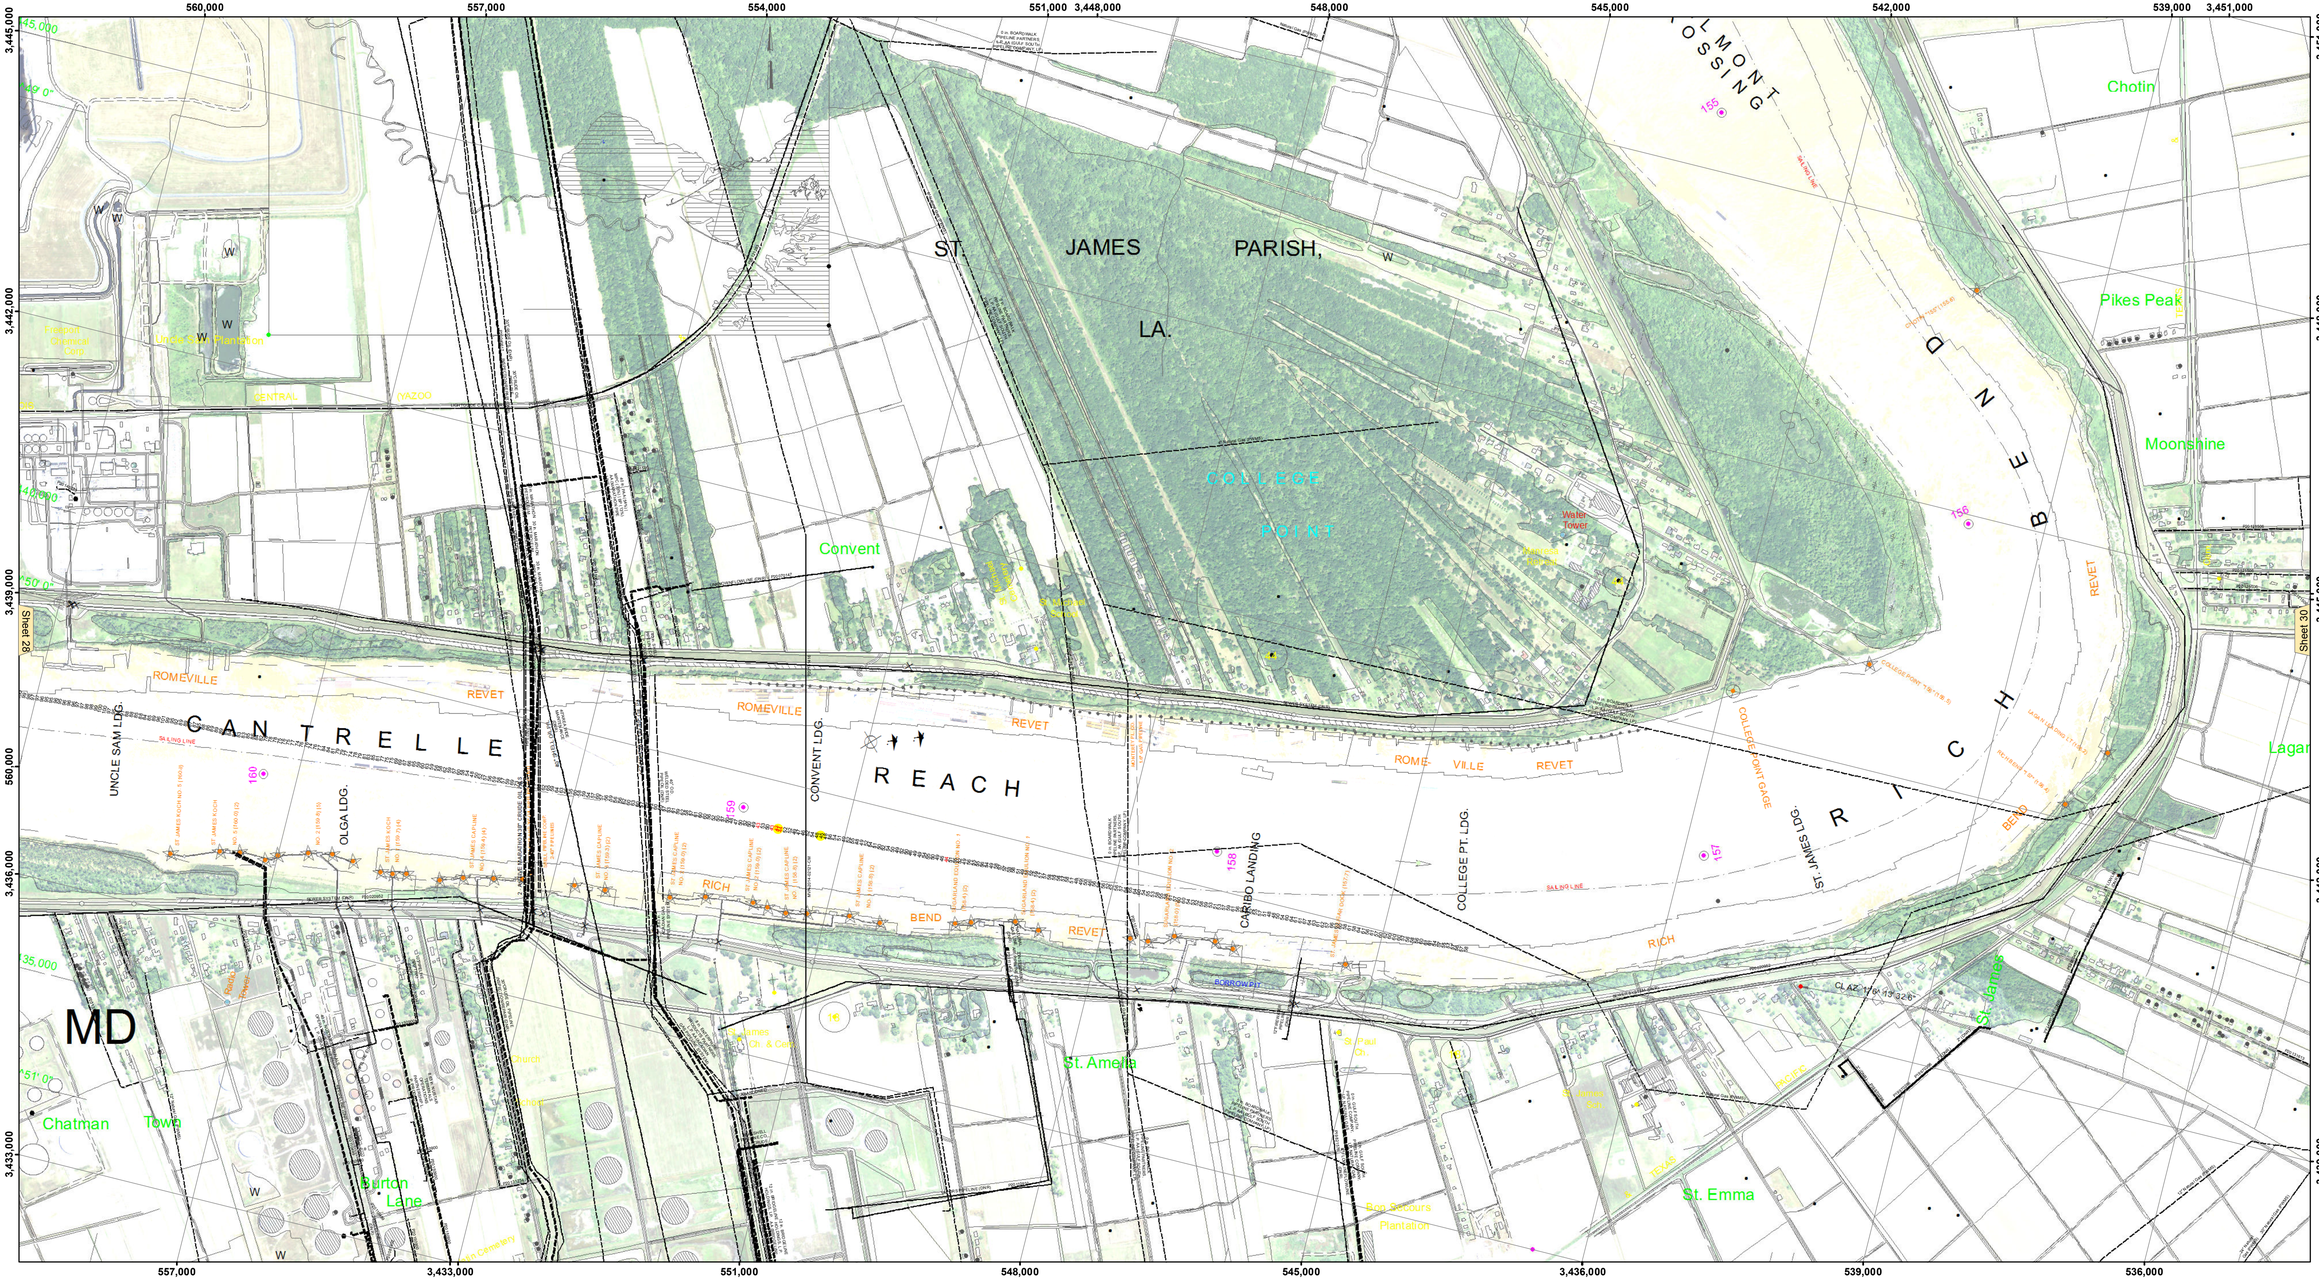

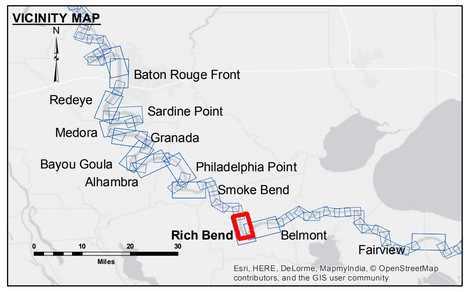

LEGEND

- Federal Navigation Channel
- Federal Navigation Center Line
- As-built Pipeline/Cable
- Unconfirmed Pipeline/Cable
- Project Depth Contour
- Cable Area
- Placement Area
- Anchorage Area
- Obstruction Point
- Wrecks-Submerged
- Borrow Area
- Shoalest Sounding**
- Beacon, General
- Red Navigation Buoy
- Green Navigation Buoy
- 0' and above
- 0' to -5'
- -5' to -10'
- -10' to -20'
- -20' to -30'
- -30' to -35'
- -35' to -40'
- -40' to 45'
- -45' and below

LWRP:	1.3
Gage Reading:	D:19.98 R:15.22 USED:17.8 NGVD
Sea Conditions:	CALM
Vessel Name:	OB-167
Survey Type:	CONDITION
Sounding Frequency***:	HIGH

Feet
0 500 1,000 1,500 2,000 2,500

NOTES:

Horizontal Coordinate System:
North American Datum of 1983 (NAD83), projected to the State Plane Coordinate System (SPCS), Louisiana South Zone. Distance units in U.S. Survey Feet.

Vertical Datum:
Soundings are shown in feet and indicate depths below Low Water Reference Plane 2007 (NGVD).

Distances on the Mississippi River, above and below Head of Passes are shown at 1 mile intervals.

The location of navigation aids are base on and provided by the U.S. Coast Guard and USACE crew.

2010 Aerial Photography data source: NAIP, USDA-FSA-APFO Aerial Photography Field Office.

Reference is N.O.A.A. Navigation Chart No. 11370.

** Shoalest Sounding per Quarter per Reach.

*** High frequency (200 kHz) survey data represents the first signal return at a sounding location and will include suspended solids, known as "fluff", if present. Low frequency (20 kHz) survey data normally penetrates through this "fluff" layer to depict elevations of consolidated bottom material. Low frequency accuracies may vary depending on channel conditions and fathometer settings.

US Army Corps of Engineers
District: CEMVN

Distribution Liability: The data represents the results of data collection and processing performed by the Corps of Engineers activity, and indicates the general existing conditions. As such, it is only valid for its intended use, content, time and accuracy. The Corps of Engineers accepts no responsibility for changes in any of the application of the data for other than its intended purpose.

Data Constraints: Hydrographic survey data is subject to change due to environmental conditions and the dynamic nature of the Corps of Engineers activity, and natural shoaling and scouring processes. The U. S. Army Corps of Engineers accepts no responsibility for changes in the data occurring subsequent to publication. This data is intended for U. S. Army Corps of Engineers' internal use. Private commercial should not rely publicly upon it.

DISCLAIMER:
Access Constraints: The United States Government furnishes these data and information on an "as is" basis. The recipient's use of the data and information is at the recipient's own risk. The United States disclaims any and all warranties, whether expressed or implied, including (without limitation) any implied warranties of merchantability and fitness for a particular purpose. In no event shall the United States be liable for damages of any kind arising out of the use of data or information, or decision made under the authority, whatsoever by any person or entity. In no event will the United States be liable for any special, indirect or consequential damages, even if advised of the possibility of such damages. The United States does not warrant the accuracy, adequacy, completeness, timeliness or content of any data or information provided herein. The United States makes no warranties, expressed or implied, as to the suitability of the data or information for any purpose whatsoever. The recipient agrees not to represent these data to anyone as other than government data. The recipient also agrees to hold the United States harmless from any liability arising from any misrepresentation of these data by the recipient, its agents or assigns. Changes may be made periodically to the information hereon; these changes will be incorporated in new publications or revisions as they become available. The United States shall not be liable for any deficiencies or inaccuracies in the information provided herein. The fact that the United States furnishes these data and information does not in any way obligate the United States or any of its employees to defend or uphold the use of the data and information furnished herein, nor shall the fact that the United States has furnished such data and information in any way obligate the United States to defend or uphold any matter whatsoever resulting from the use of the data and information furnished herein.

The information depicted on this map represents the results of a survey conducted on the date indicated and can only be considered to represent the general condition existing at that time.

Surveyed By: SPPM	Plotted By: BTD	Checked By: IMSK	
Submitted	Recommended	Chief, Survey Section	
	Approved	Chief, Waterways Maintenance Section	

U.S. ARMY CORPS OF ENGINEERS
NEW ORLEANS DISTRICT

MISSISSIPPI RIVER - B.R. TO GULF
RICH BEND RECON
MR_29_RIB_20160601
01 June 2016

Sheet Reference Number
29 **of** 97

Revison Number:
3.8.0-20150202