293,000 290,000 287,000 284,000 281,000

3,916,000 3,913,000 3,910,000

Grand Pass

Grand Pass

Tiger Pass

THE L

VENICE - 01480 (0.0' NAVD88; 2009.55 = 3.20' MLG, 2015 = -0.3' MLLW, 07-11)

10 17

Sheet 2

293,000 290,000 287,000 284,000 281,000

VICINITY MAP

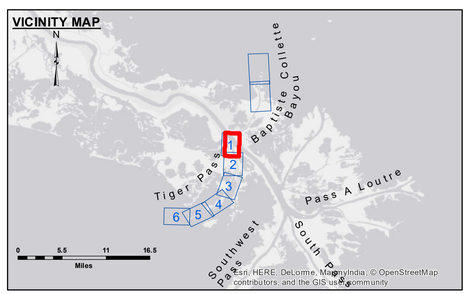

LEGEND

- Federal Navigation Channel
- Federal Navigation Center Line
- As-built Pipeline/Cable
- Unconfirmed Pipeline/Cable
- Project Depth Contour
- Cable Area
- Placement Area
- Anchorage Area
- Obstruction Point
- Wrecks-Submerged
- Borrow Area
- Shoalest Sounding**
- Beacon, General
- Red Navigation Buoy
- Green Navigation Buoy
- -4' and above
- -4' to -8'
- -8' to -10'
- -10' to -12'
- -12' to -16'
- -16' and below

N E S W

Gage Reading:	VENICE: 4.85 MLG
Sea Conditions:	WINDY/CHOPPY
Vessel Name:	OB-189
Survey Type:	CONDITION
Sounding Frequency***:	HIGH

Feet
0 500 1,000 1,500 2,000 2,500

NOTES:

Horizontal Coordinate System:
North American Datum of 1983 (NAD83), projected to the State Plane Coordinate System (SPCS), Louisiana South Zone. Distance units in U.S. Survey Feet.

Vertical Datum:
Soundings are shown in feet and indicate depths below Mean Low Gulf Datum (MLG).
Datum relationships as of 01 May 2013:
0.0' MLLW (2002-2006) = 0.0' NAVD88 (2009.55) = 3.5' MLG

Distances on Tiger Pass are shown at 1 mile intervals.

The location of navigation aids are base on and provided by the U.S. Coast Guard.

2013 Aerial Photography data source: GEOCLIP, Atlantic Group, LLC. 1998 DOQQ imagery shown in green from USGS.

Reference is N.O.A.A. Navigation Chart No. 11353.

** Shoalest Sounding per Quarter per Reach.

*** High frequency (200 kHz) survey data represents the first signal return at a sounding location and will include suspended solids, known as "fluff", if present. Low frequency (20 kHz) survey data normally penetrates through this "fluff" layer to depict elevations of consolidated bottom material. Low frequency accuracies may vary depending on channel conditions and fathometer settings.

US Army Corps of Engineers
District: CEMVN

DISCLAIMER:
Access Constraints: The United States Government furnishes these data and information on an "as is" basis. The user assumes all risk for use of these data and information and assumes responsibility for any and all damages resulting from such use. By making these data and information available, the United States Government does not warrant, express or imply, as to the accuracy, reliability, or timeliness of any of these data and information, or as to the results to be obtained by the recipient or by any person that receives or uses these data and information. The United States Government disclaims any and all warranties, express or implied, including but not limited to any warranties of merchantability or fitness for a particular purpose, and shall in no event be liable for any consequential, special, incidental, or indirect damages of any kind, even if the United States Government has been advised of such damages, arising from your receipt or use of these data or information. Unless otherwise agreed in writing, all uses of these data and information by the recipient are entirely at the recipient's own risk. The recipient agrees not to represent these data to anyone as other than data produced by the United States Government. Any user who receives these data agrees to indemnify the United States Government for any and all claims arising from the use of these data and information by the user, its agents, assigns, and successors. Any user who receives these data agrees to hold the United States Government harmless from any and all claims arising from the use of these data and information by the user, its agents, assigns, and successors.

Distribution Liability: The data represents the results of data collection and processing activities of the U.S. Army Corps of Engineers activity and indicates the general existing condition. As such, it is only valid for its intended use, context, time and accuracy of the application of the data for other than its intended purpose. The U.S. Army Corps of Engineers accepts no responsibility for any of the damages in the event of any unauthorized distribution, alteration or misuse of this data.

Data Constraints: Hydrographic survey data is subject to change due to environmental activity and natural shoaling and scouring processes. The U. S. Army Corps of Engineers accepts no responsibility for any of the damages in the event of any unauthorized distribution, alteration or misuse of this data. The information depicted on this map represents the results of a survey conducted on the date indicated and can only be considered to represent the general condition existing at that time.

U.S. ARMY CORPS OF ENGINEERS
NEW ORLEANS DISTRICT

Submitted:		Surveyed By: RYLAND/SONNIER	
Recommended:	Chief, Survey Section	Plotted By: BD	
Approved:	Chief, Waterways Maintenance Section	Checked By: AO	

MISS. RIVER OUTLETS AT VENICE
TIGER PASS
OV_01_TIG_20180221_CS
21 February 2018

Sheet Reference Number
1 **of** 6

Revison Number:
3.12-20160811