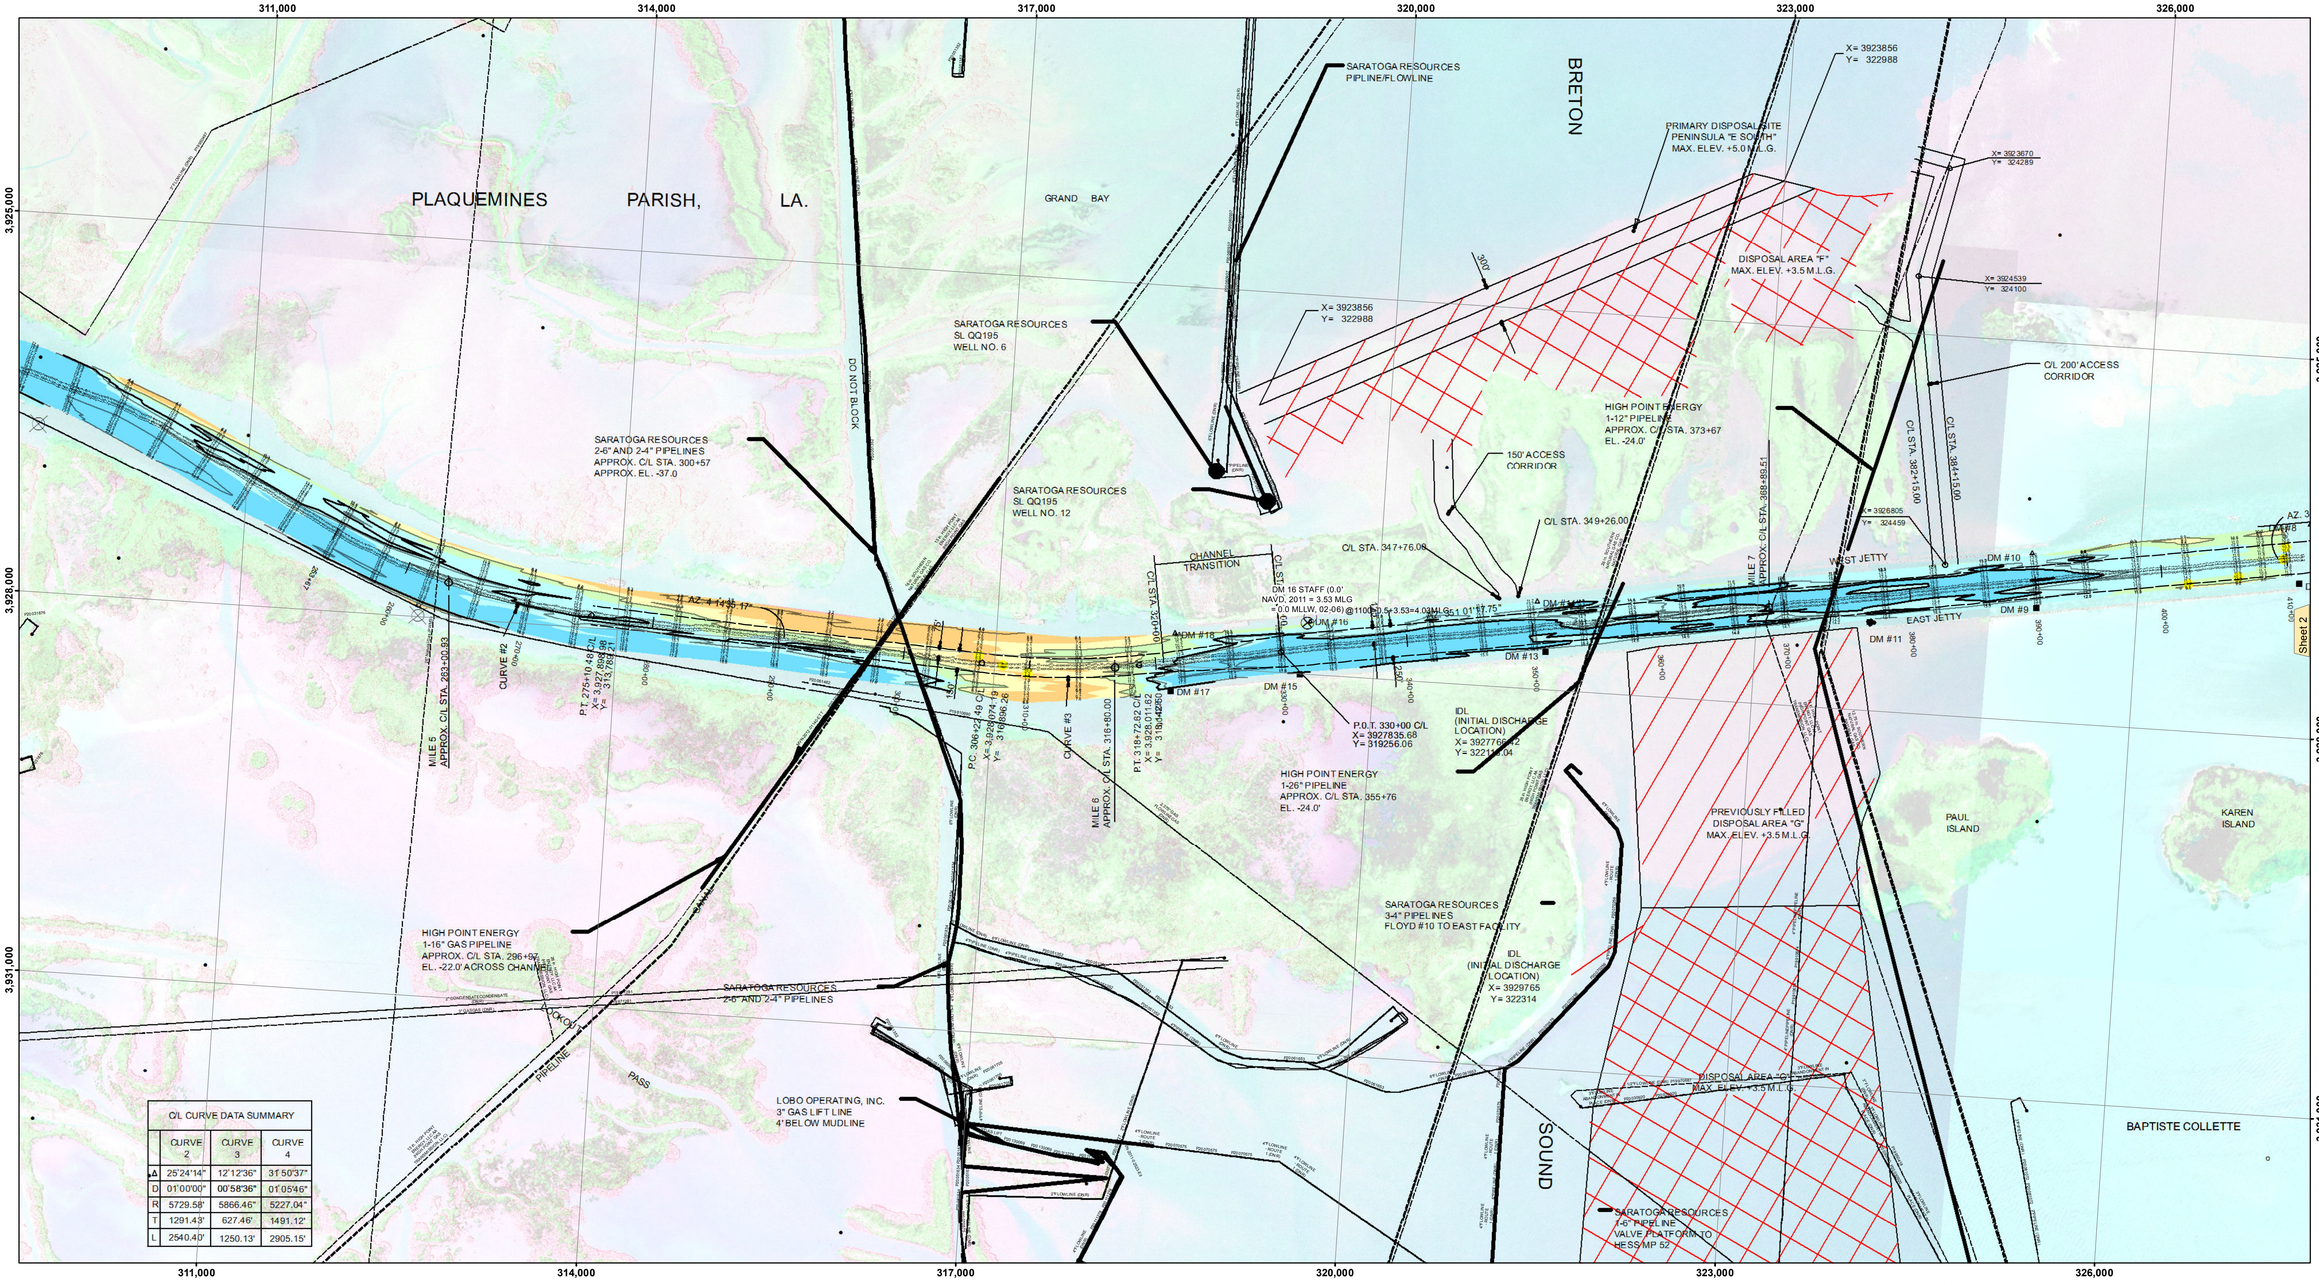

C/L CURVE DATA SUMMARY			
	CURVE 2	CURVE 3	CURVE 4
Δ	25°24'14"	12°12'36"	31°50'37"
D	01°00'00"	00°58'36"	01°05'46"
R	5729.58'	5866.46'	5227.04'
T	1291.43'	627.46'	1491.12'
L	2540.40'	1250.13'	2905.15'

VICINITY MAP

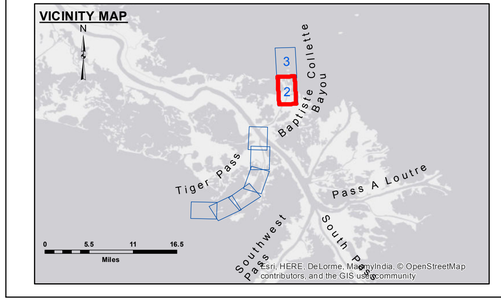

LEGEND

- Federal Navigation Channel
- Federal Navigation Center Line
- As-built Pipeline/Cable
- Unconfirmed Pipeline/Cable
- Project Depth Contour
- Cable Area
- Placement Area
- Anchorage Area
- Obstruction Point
- Wrecks-Submerged
- Borrow Area
- Shoalest Sounding**
- Beacon, General
- Red Navigation Buoy
- Green Navigation Buoy
- -4' and above
- -4' to -8'
- -8' to -10'
- -10' to -12'
- -12' to -16'
- -16' and below

Gage Reading:	DM 16: 4.0 MLG
Sea Conditions:	CALM
Vessel Name:	OB-167
Survey Type:	CONDITION
Sounding Frequency***:	LOW

Feet
0 500 1,000 1,500 2,000 2,500

NOTES:

Horizontal Coordinate System:
North American Datum of 1983 (NAD83), projected to the State Plane Coordinate System (SPCS), Louisiana South Zone. Distance units in U.S. Survey Feet.

Vertical Datum:
Soundings are shown in feet and indicate depths below Mean Low Gulf Datum (MLG). Datum relationships as of 01 May 2013:
0.0' MLLW (2002-2006) = 0.0' NAVD88 (2009.55) = 3.5' MLG

Distances on the Mississippi River, above and below Head of Passes are shown at 1 mile intervals.

The location of navigation aids are base on and provided by the U.S. Coast Guard.

2013 Aerial Photography data source: GEOCLIP, Atlantic Group, LLC.

Reference is N.O.A.A. Navigation Chart No. 11353.

** Shoalest Sounding per Quarter per Reach.

*** High frequency (200 kHz) survey data represents the first signal return at a sounding location and will include suspended solids, known as "fluff", if present. Low frequency (20 kHz) survey data normally penetrates through this "fluff" layer to depict elevations of consolidated bottom material. Low frequency accuracies may vary depending on channel conditions and fathometer settings.

US Army Corps of Engineers
District: CEMVN

Distribution Liability: The data represents the results of data collection and processing activities performed by the U.S. Army Corps of Engineers according to specific requirements of any particular activity, and indicates the general existing conditions. As such, it is only valid for its intended use, context, time and accuracy of any application of the data for other than its intended purpose.

Data Constraints: Hydrographic survey data is subject to change due to environmental processes occurring between the time of survey activity and natural sloughing and scouring processes. The U. S. Army Corps of Engineers accepts no responsibility for changes in the condition of the project area occurring after the date of publication. This data is intended for U. S. Army Corps of Engineers' internal use. Private or commercial use should be only solely upon it.

DISCLAIMER:
Access Constraints: The United States Government furnishes these data and information on an "as is" basis with no express or implied warranty as to the completeness, accuracy, or fitness expressed, or implied concerning the accuracy, completeness, merchantability, or fitness for a particular purpose of the data and information and the data furnished. The United States shall be under no liability whatsoever to any person by reason of any use made thereof, whether based on contract, tort, or otherwise, and whether or not caused by the sole or concurrent negligence of the United States. In no event shall the United States be liable for special, consequential, or exemplary damages. By receiving these data and information, the recipient fully agrees not to represent these data to anyone as other than government data and to hold harmless the United States for any damages resulting therefrom.

The information depicted on the map represents the results of a survey conducted on the date indicated and can only be considered to represent the general condition existing at that time.

U.S. ARMY CORPS OF ENGINEERS
NEW ORLEANS DISTRICT

Surveyed By:	Plotted By:	Checked By:
SP_AS	AO	RN

Submitted: _____
Recommended: Chief, Survey Section
Approved: Chief, Waterways Maintenance Section

MISS. RIVER OUTLETS AT VENICE
BAPTSTE COLLETTE
OV_02_BAP_20160405
05 April 2016

Sheet Reference Number
2 of 3

Revison Number:
3.8.0-20150202