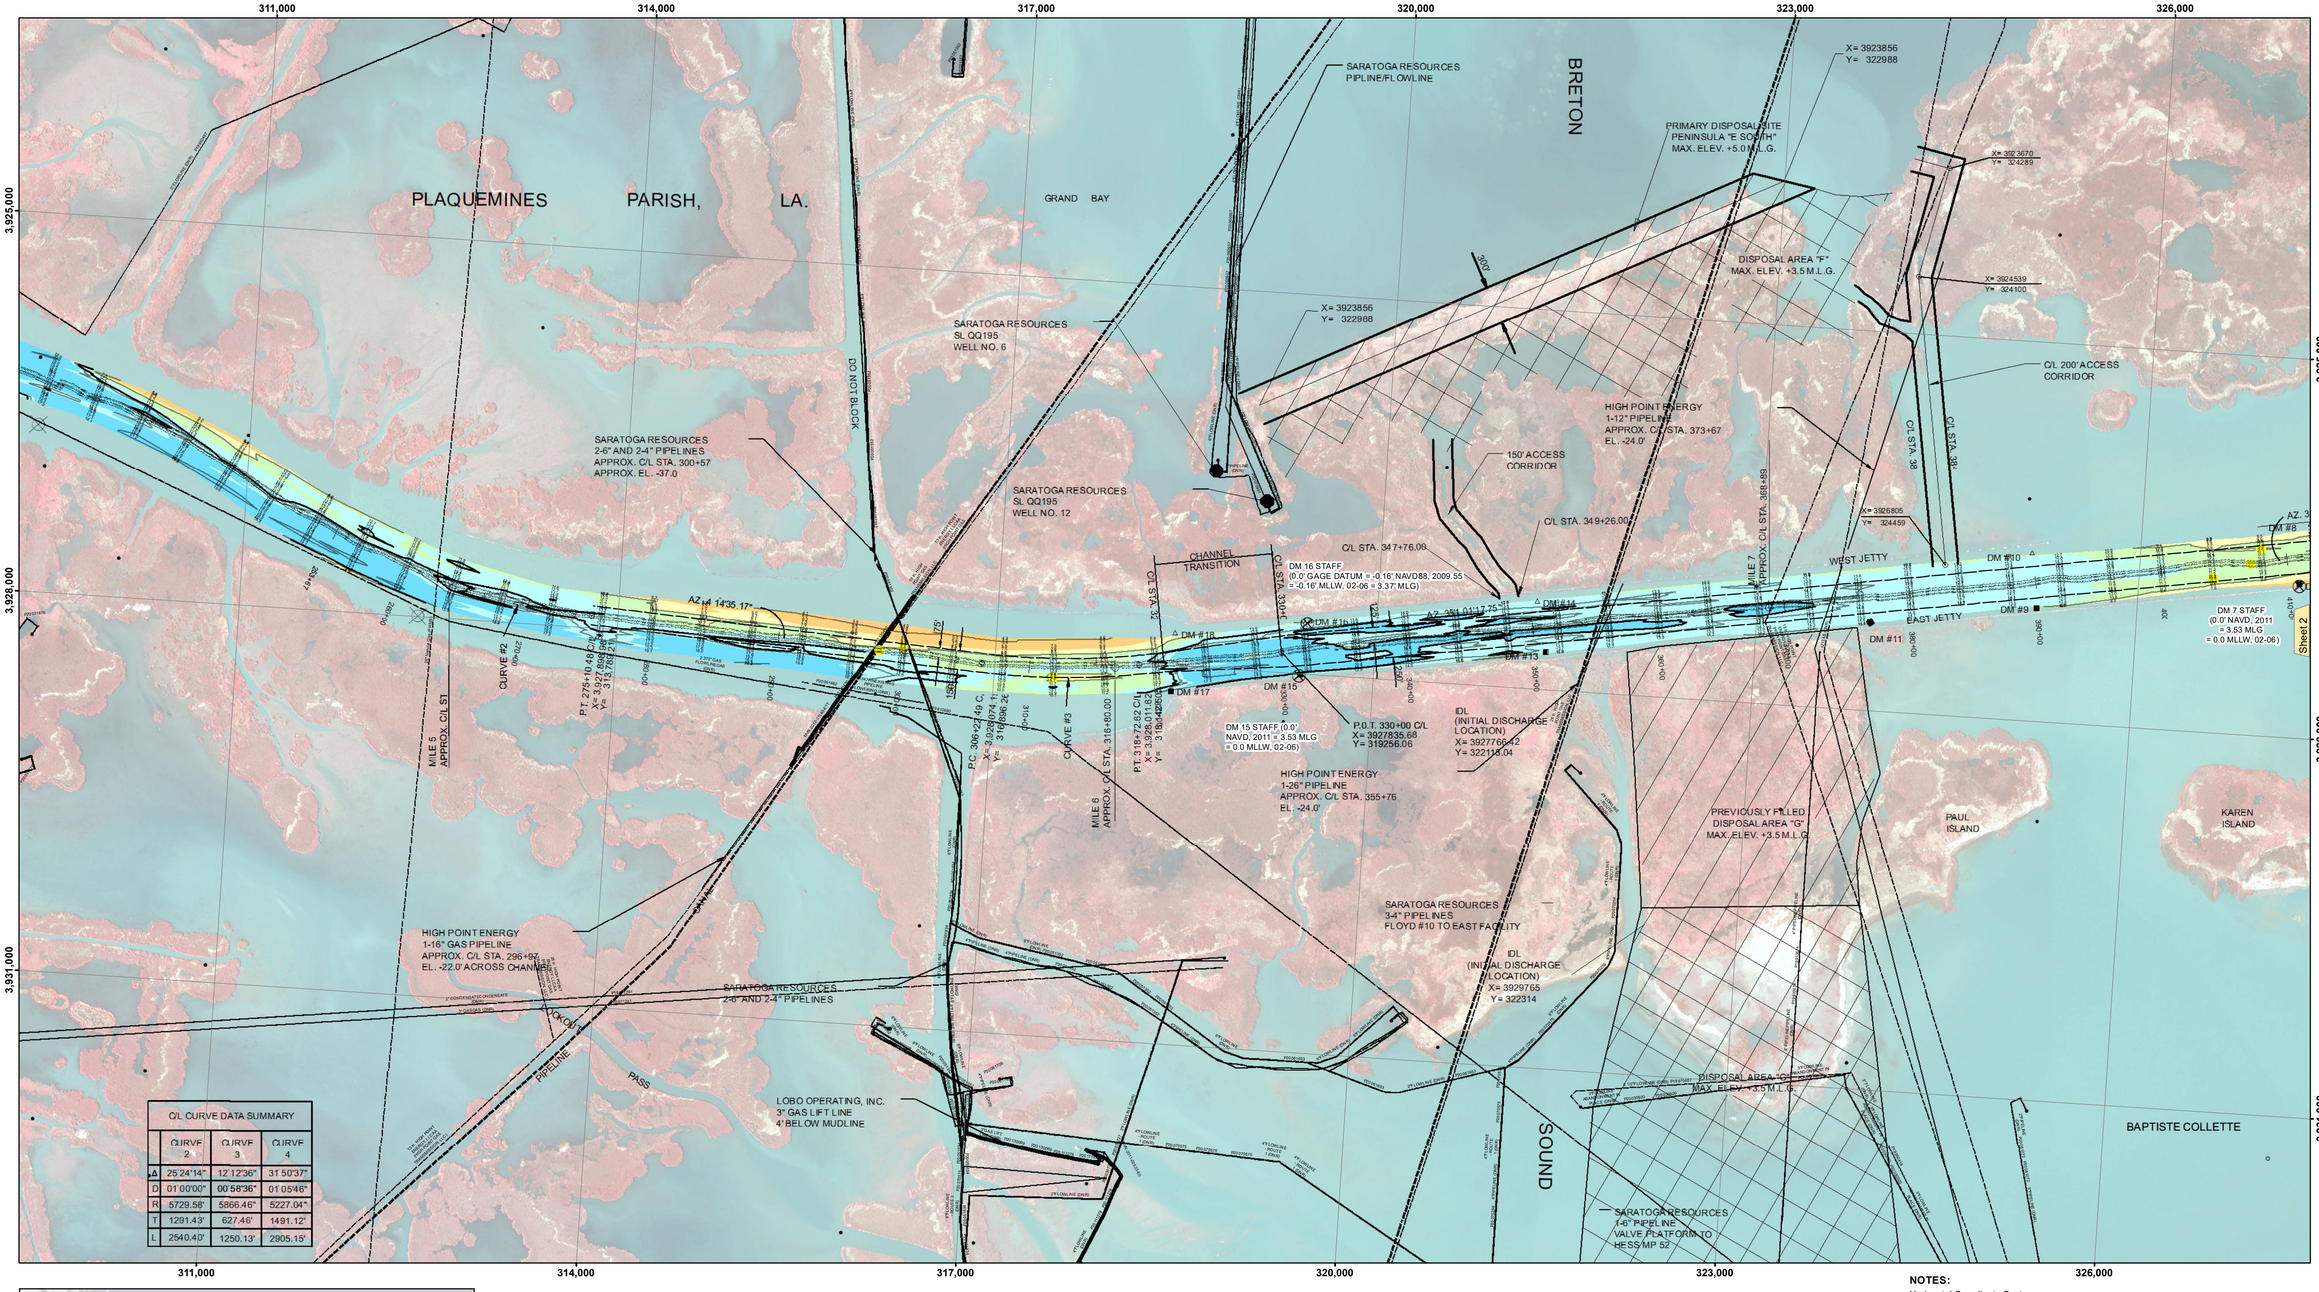

C/L CURVE DATA SUMMARY

	C/LRVF 2	C/LRVF 3	C/LRVF 4
Δ	25°24'14"	12°12'36"	31°50'37"
D	01°00'00"	00°58'36"	01°05'46"
R	5729.58'	5866.46'	5227.04'
T	1291.43'	627.46'	1491.12'
L	2540.40'	1250.13'	2905.15'

VICINITY MAP

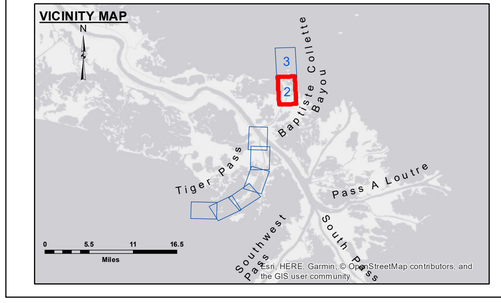

LEGEND

- Federal Navigation Channel
- Federal Navigation Center Line
- As-built Pipeline/Cable
- Unconfirmed Pipeline/Cable
- Project Depth Contour
- Cable Area
- Placement Area
- Anchorage Area
- Obstruction Point
- Wrecks-Submerged
- Borrow Area
- Shoalest Sounding**
- Beacon, General
- Red Navigation Buoy
- Green Navigation Buoy
- -4' and above
- -4' to -8'
- -8' to -10'
- -10' to -12'
- -12' to -16'
- -16' and below

Gage Reading: DM 16: 4.20 MLG
Sea Conditions: SEAS 1-3 FT.
Vessel Name: OB-189
Survey Type: CONDITION
Sounding Frequency***: LOW

Feet
0 500 1,000 1,500 2,000 2,500

NOTES:

Horizontal Coordinate System:
North American Datum of 1983 (NAD83), projected to the State Plane Coordinate System (SPCS), Louisiana South Zone. Distance units in U.S. Survey Feet.

Vertical Datum:
Soundings are shown in feet and indicate depths below Mean Low Gulf Datum (MLG).
Datum relationships as of 01 May 2013:
0.0' MLLW (2002-2006) = 0.0' NAVD88 (2009.55) = 3.5' MLG

Distances on the Mississippi River, above and below Head of Passes are shown at 1 mile intervals.

The location of navigation aids are base on and provided by the U.S. Coast Guard.

2018 Aerial Photography data source: Precision Aerial Reconnaissaince LLC.

Reference is N.O.A.A. Navigation Chart No. 11353.

** Shoalest Sounding per Quarter per Reach.

*** High frequency (200 kHz) survey data represents the first signal return at a sounding location and will include suspended solids, known as "fluff", if present. Low frequency (20 kHz) survey data normally penetrates through this "fluff" layer to depict elevations of consolidated bottom material. Low frequency accuracies may vary depending on channel conditions and fathometer settings.

US Army Corps of Engineers
District: CEMVN

Distribution Liability: The data represents the results of data collection and analysis performed by the Corps of Engineers activity and indicates the general existing conditions. As such, it is only valid for its intended use, content, time and accuracy. The Corps of Engineers accepts no responsibility for misuse of any of the application of the data for other than its intended purpose.

Data Constraints: Hydrographic survey data is subject to change over time. Individuals using data are responsible for knowing the Corps of Engineers activity and natural shoaling and scouring processes. The U. S. Army Corps of Engineers accepts no responsibility for changes in the condition of the area that occur after the date shown in the publication. This data is intended for U. S. Army Corps of Engineers' internal use. Private or commercial use of this data is strictly prohibited.

DISCLAIMER:
Access Constraints: The United States Government furnishes these data and information on an "as is" basis. The recipient's use of the data and information is at the recipient's own risk. The United States shall be under no liability whatsoever to any person by reason of any use made thereof. The United States Government does not warrant that the data and information will be delivered error free. The recipient agrees not to represent these data to anyone as other than data and information received from the United States, and to indemnify the United States for any damages resulting from the recipient's use of these data or any data derived therefrom. The recipient agrees to acknowledge the use of these data in any publication resulting from the recipient's activities. The recipient shall not represent these data to others without also transferring this Disclaimer.

The information depicted on this map represents the results of a survey conducted on the date indicated and can only be considered to represent the general condition existing at that time.

U.S. ARMY CORPS OF ENGINEERS
NEW ORLEANS DISTRICT

Surveyed By: RYLAND/SONNIER	Plotted By: BD	Checked By: AO

Submitted: _____
Recommended: _____ Chief, Survey Section
Approved: _____ Chief, Waterways Maintenance Section

MISS. RIVER OUTLETS AT VENICE
BAPTSTE COLLETTE, MI. 4.0 TO 7.8
OV_02_BAP_20190110_CS
10 January 2019

Sheet Reference Number
2 of 3

Revison Number:
3.12-20160811