
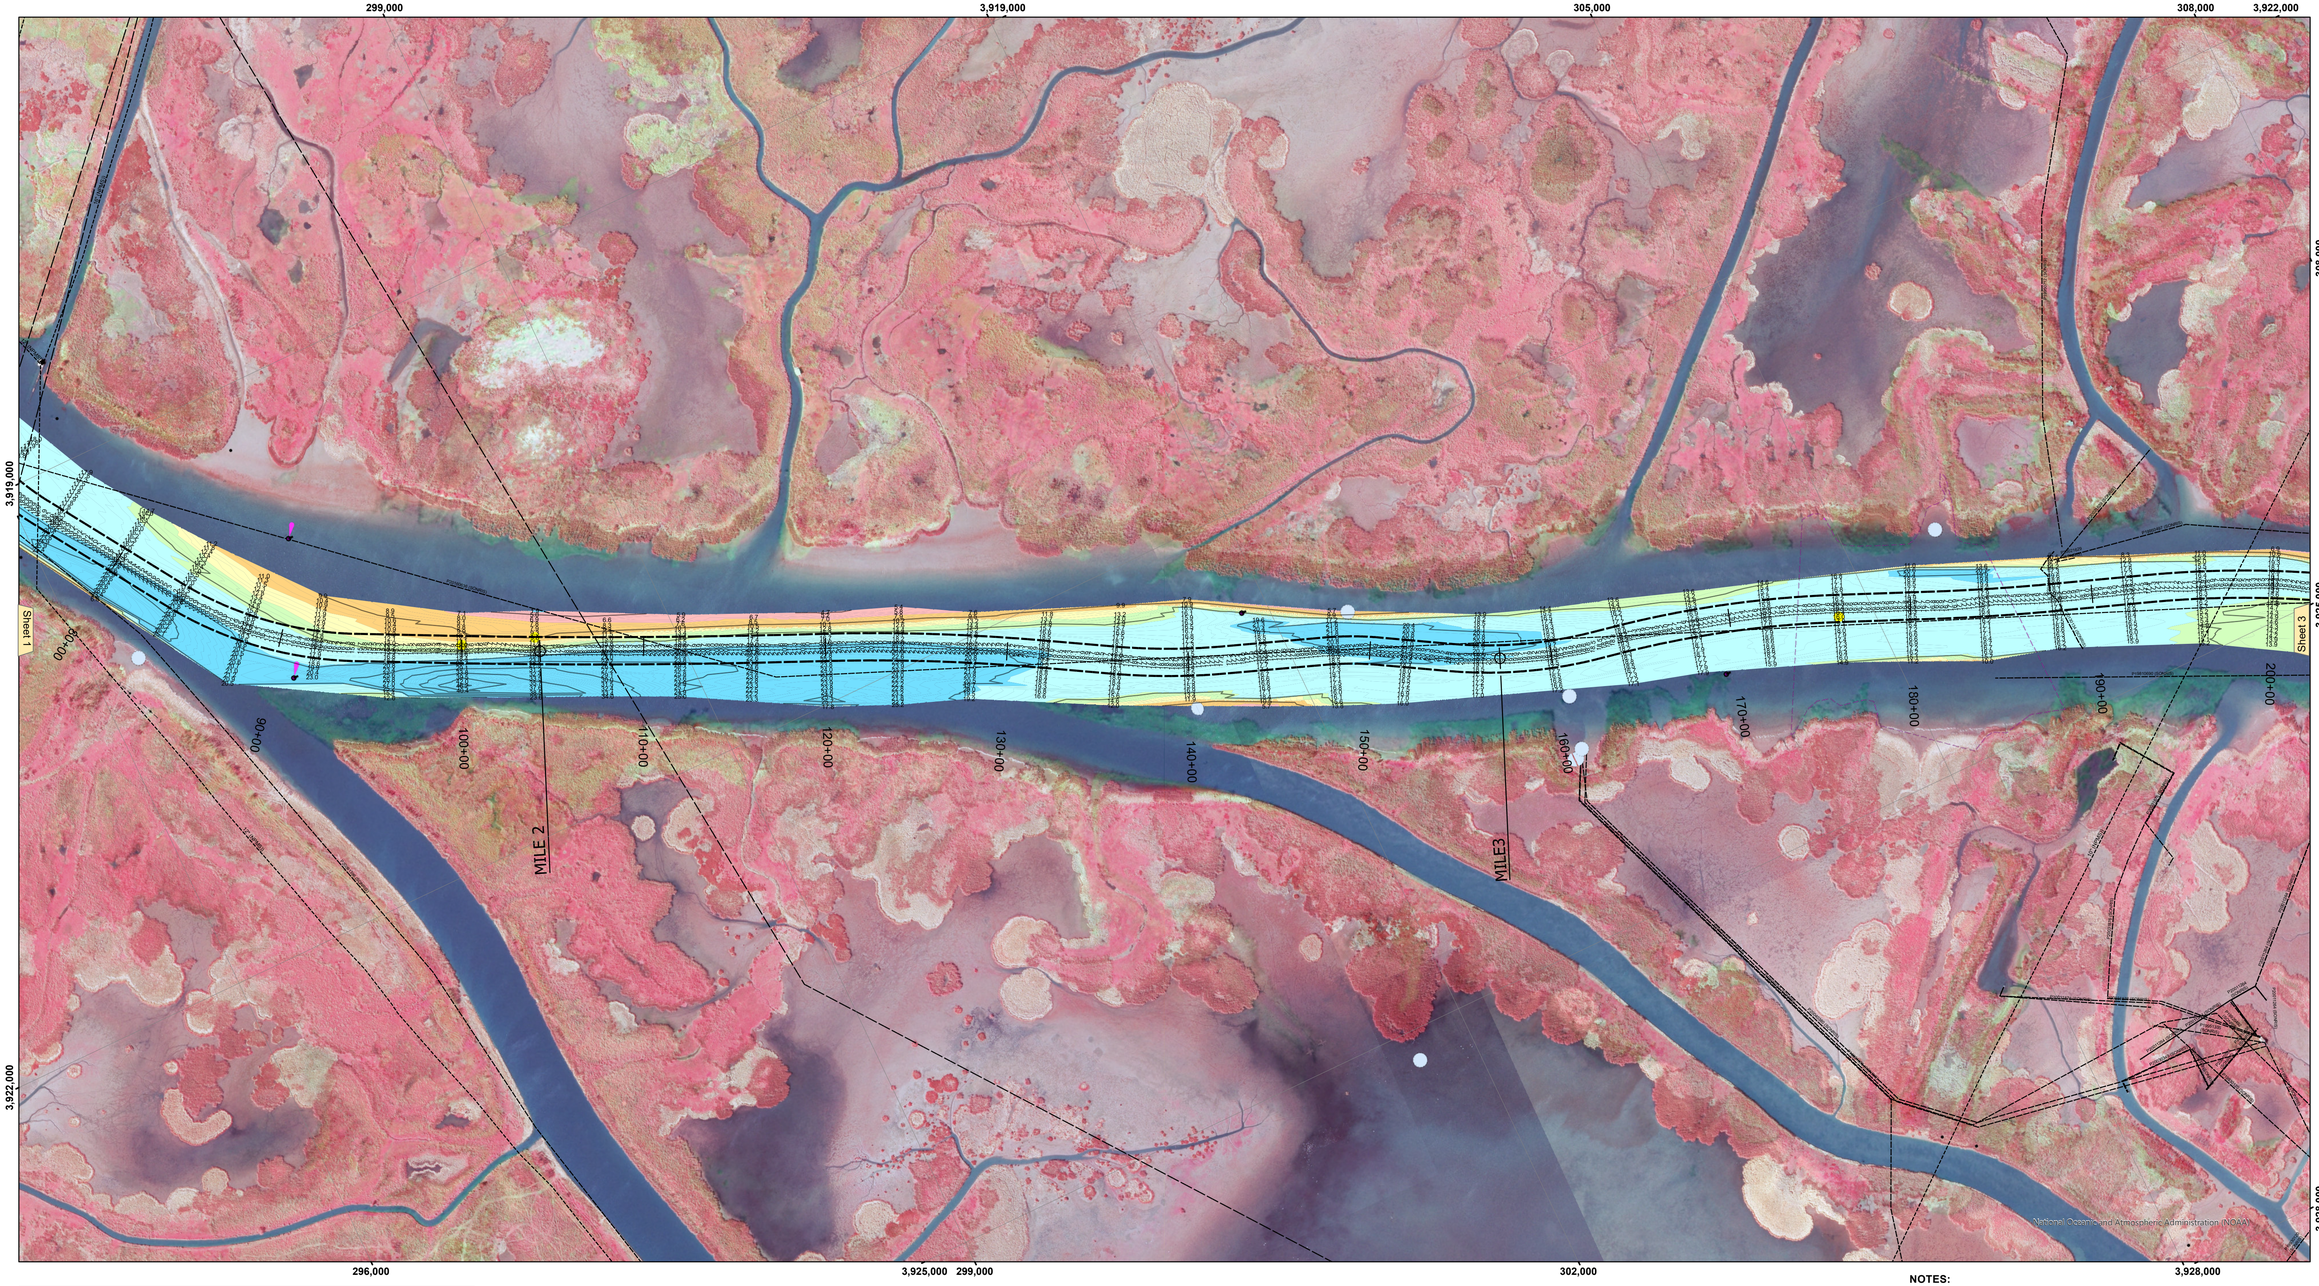


VICINITY MAP

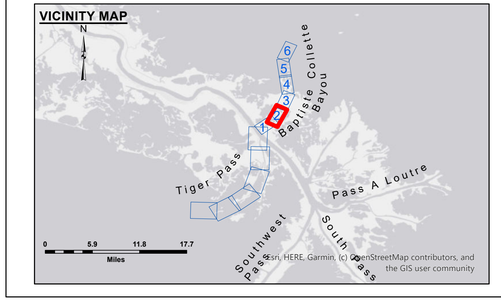

LEGEND

- Federal Navigation Channel
- Federal Navigation Center Line
- As-built Pipeline/Cable
- Unconfirmed Pipeline/Cable
- Project Depth Contour
- Cable Area
- Placement Area
- Anchorage Area
- Obstruction Point
- Wrecks-Submerged
- Borrow Area
- Shoalest Sounding**
- Beacon, General
- Red Navigation Buoy
- Green Navigation Buoy
- -7.5' and above
- -7.5' to -11.5'
- -11.5' to -13.5'
- -13.5' to -15.5'
- -15.5' to -19.5'
- -19.5' and below

Gage Reading: DM 7/DM 25: 0.1 MLLW AVG.
Sea Conditions: CALM/ROUGH
Vessel Name: OB-169
Survey Type: BD
Sounding Frequency***: 24/200

Feet
0 500 1,000 1,500 2,000

NOTES:

Horizontal Coordinate System:
North American Datum of 1983 (NAD83), projected to the State Plane Coordinate System (SPCS), Louisiana South Zone. Distance units in U.S. Survey Feet.

Vertical Datum:
Soundings are shown in feet and indicate depths below Mean Lower Low Water Datum (MLLW). Datum relationships as of April 2023:
0.0' NAVD88 (2009.55) = -0.51' MLLW (2002-2006) = 2.99' MLG

Distances on the Mississippi River, above and below Head of Passes are shown at 1 mile intervals.

The location of navigation aids are base on and provided by the U.S. Coast Guard.

Aerial Photography data source: BUMP 2026 (DOQQ 1998 in transparent green)

Reference is N.O.A.A. Navigation Chart No. 11353.

** Shoalest Sounding per Quarter per Reach.

*** High frequency (200 kHz) survey data represents the first signal return at a sounding location and will include suspended solids, known as "fluff", if present. Low frequency (20 kHz) survey data normally penetrates through this "fluff" layer to depict elevations of consolidated bottom material. Low frequency accuracies may vary depending on channel conditions and fathometer settings.

US Army Corps of Engineers
District: CEMVN

Distribution Liability: The data represents the results of data collection activities at the time and under the conditions of activity and indicates the general existing conditions. As such, it is only valid for its intended use, content, time and accuracy and is not to be used for navigation. The U.S. Government is not liable for any of the application of the data for other than its intended purpose.

Data Constraints: Hydrographic survey data is subject to change due to the dynamic nature of the environment in which dredging activity and natural shoaling and scouring processes. The U.S. Government is not responsible for changes that occur in the area of the hydrographical conditions which develop after the date of publication. This data is intended for U.S. Army Corps of Engineers internal use. Present restricted use by privately owned.

DISCLAIMER
Access Constraints: The United States Government furnishes these data and information with the understanding that it bears no express, implied, or implied concerning the accuracy, completeness, reliability, or suitability for any particular purpose of the information and the data furnished. The United States shall be under no liability whatsoever to any individual or party for any loss, damage, claim, or action arising from any use of the data or information furnished by the Government. Therefore the recipient fully agrees not to represent these data to anyone as other than data furnished by the Government and to indemnify the Government from any such claim, action, or damage resulting from the use by the recipient, his successors, assigns, customers, or employees of these data to others without also transferring this Disclaimer.

The information depicted on this map represents the results of a survey conducted on the date indicated and can only be considered to represent the general condition existing at the time.

U.S. ARMY COPRPS OF ENGINEERS
NEW ORLEANS DISTRICT

Surveyed By:	PM, LT
Plotted By:	BD
Checked By:	AOJH
Submitted:	
Recommended:	Chief, Survey Section
Approved:	Chief, Waterways Maintenance Section

MISS. RIVER OUTLETS AT VENICE
BAPTISTE COLLETTE MI. 2.1 TO 3.6
OV_02_BAP_20260903_CS
03 September 2026

Sheet Reference Number
2 **of** 6

Revison Number:
5.26.07.27-5.26.07.27