


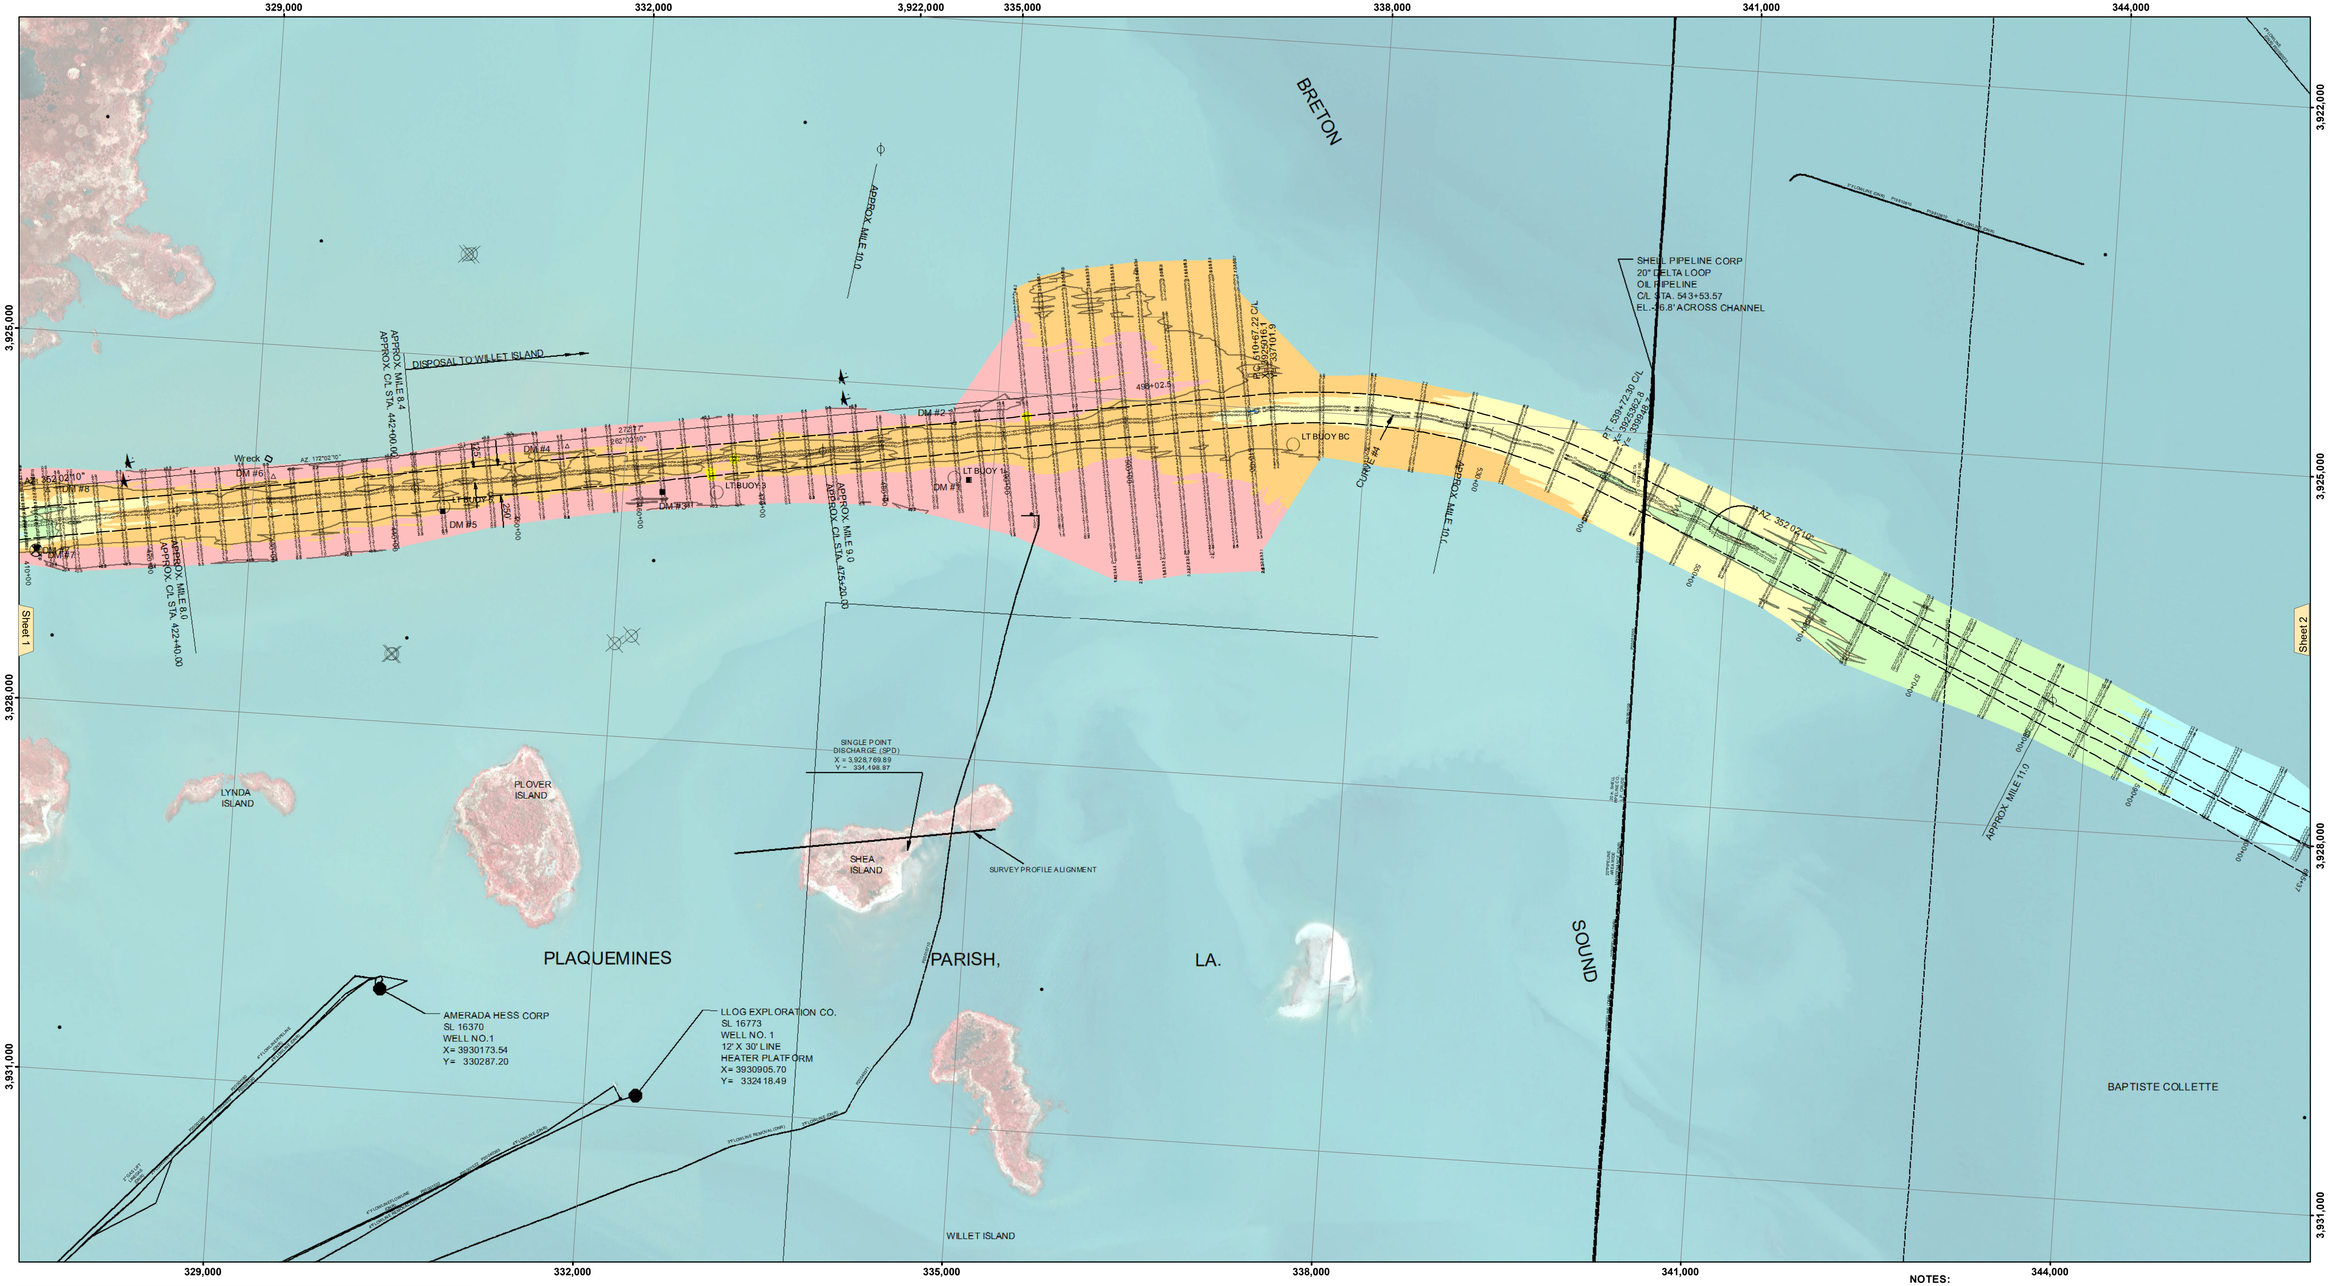


**LEGEND**

- Federal Navigation Channel
- Federal Navigation Center Line
- As-built Pipeline/Cable
- Unconfirmed Pipeline/Cable
- Project Depth Contour
- Cable Area
- Placement Area
- Anchorage Area
- Obstruction Point
- Wrecks-Submerged
- Borrow Area
- Shoalest Sounding**
- Beacon, General
- Red Navigation Buoy
- Green Navigation Buoy
- -4' and above
- -4' to -8'
- -8' to -10'
- -10' to -12'
- -12' to -16'
- -16' and below

W S N E

| | |
|---|---|
| Gage Reading: | DM 16: 4.92 MLG AVG. |
| Sea Conditions: | 1-2' |
| Vessel Name: | OB-167 |
| Survey Type: | CONDITION |
| Sounding Frequency***: | LOW |

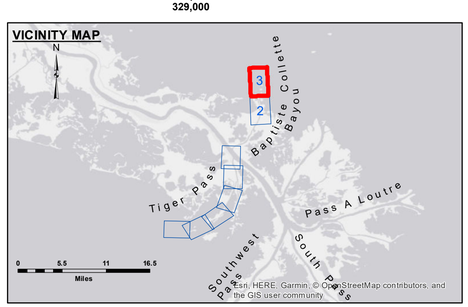Feet
0 500 1,000 1,500 2,000 2,500

**NOTES:**

Horizontal Coordinate System:
North American Datum of 1983 (NAD83), projected to the State Plane Coordinate System (SPCS), Louisiana South Zone. Distance units in U.S. Survey Feet.

Vertical Datum:
Soundings are shown in feet and indicate depths below Mean Low Gulf Datum (MLG).
Datum relationships as of 01 May 2013:
0.0' MLLW (2002-2006) = 0.0' NAVD88 (2009.55) = 3.5' MLG

Distances on the Mississippi River, above and below Head of Passes are shown at 1 mile intervals.

The location of navigation aids are base on and provided by the U.S. Coast Guard.

2018 Aerial Photography data source: Precision Aerial Reconnaissaince LLC.
1998 imagery in transparent green.

Reference is N.O.A.A. Navigation Chart No. 11353.

** Shoalest Sounding per Quarter per Reach.

*** High frequency (200 kHz) survey data represents the first signal return at a sounding location and will include suspended solids, known as "fluff", if present. Low frequency (20 kHz) survey data normally penetrates through this "fluff" layer to depict elevations of consolidated bottom material. Low frequency accuracies may vary depending on channel conditions and fathometer settings.

US Army Corps of Engineers
District: CEMVN

DISCLAIMER
Access Constraints: The United States Government furnishes these data and has no responsibility to maintain them with the express understanding that the United States Government makes no warranties, expressed, or implied concerning the accuracy, completeness, reliability, usability, or suitability for any purpose of the data and information and the data furnished. The United States shall be neither liable nor accountable under no liability whatsoever in any person by reason of any use made thereof. It is agreed that the recipient of these data and information and the recipient fully agrees not to represent these data to anyone as other than the best available data and information and to indemnify and hold harmless the United States Government from any claim arising from the use of these data by others without also transferring this Disclaimer.

The information depicted on this map represents the results of a survey conducted on the date indicated and can only be considered to represent the general condition existing at that time.

Distribution Liability: The data represents the results of data collected by the United States Army Corps of Engineers for its own use in performing its mission of navigation support activity and indicates the general existing conditions. As such, it is only valid for its intended use, content, time and accuracy of the data and information. It is not to be used for any other purpose or for any of the application of the data for other than its intended purpose.

Data Constraints: Hydrographic survey data is subject to change due to natural and man-induced forces. Hydrographic survey data is a snapshot in time. The U. S. Army Corps of Engineers accepts no responsibility for changes in the environment that occurred after the date of the survey publication. This data is intended for U. S. Army Corps of Engineers' internal use. Private or commercial use of this data is prohibited.

U.S. ARMY CORPS OF ENGINEERS
NEW ORLEANS DISTRICT

| | |
|---|---|
| Submitted: | Surveyed By: JDH/SP |
| | Plotted By: BD |
| Recommended: Chief, Survey Section | |
| Approved: Chief, Waterways Maintenance Section | Checked By: AO |

**MISS. RIVER OUTLETS AT VENICE**
**BAPTSTE COLLETTE, MI. 7.8 TO 11.0**
**OV_03_BAP_20190618_CS**
**18 June 2019**

**Sheet Reference Number**
**3 of 3**

Revison Number:
3.12-20160811