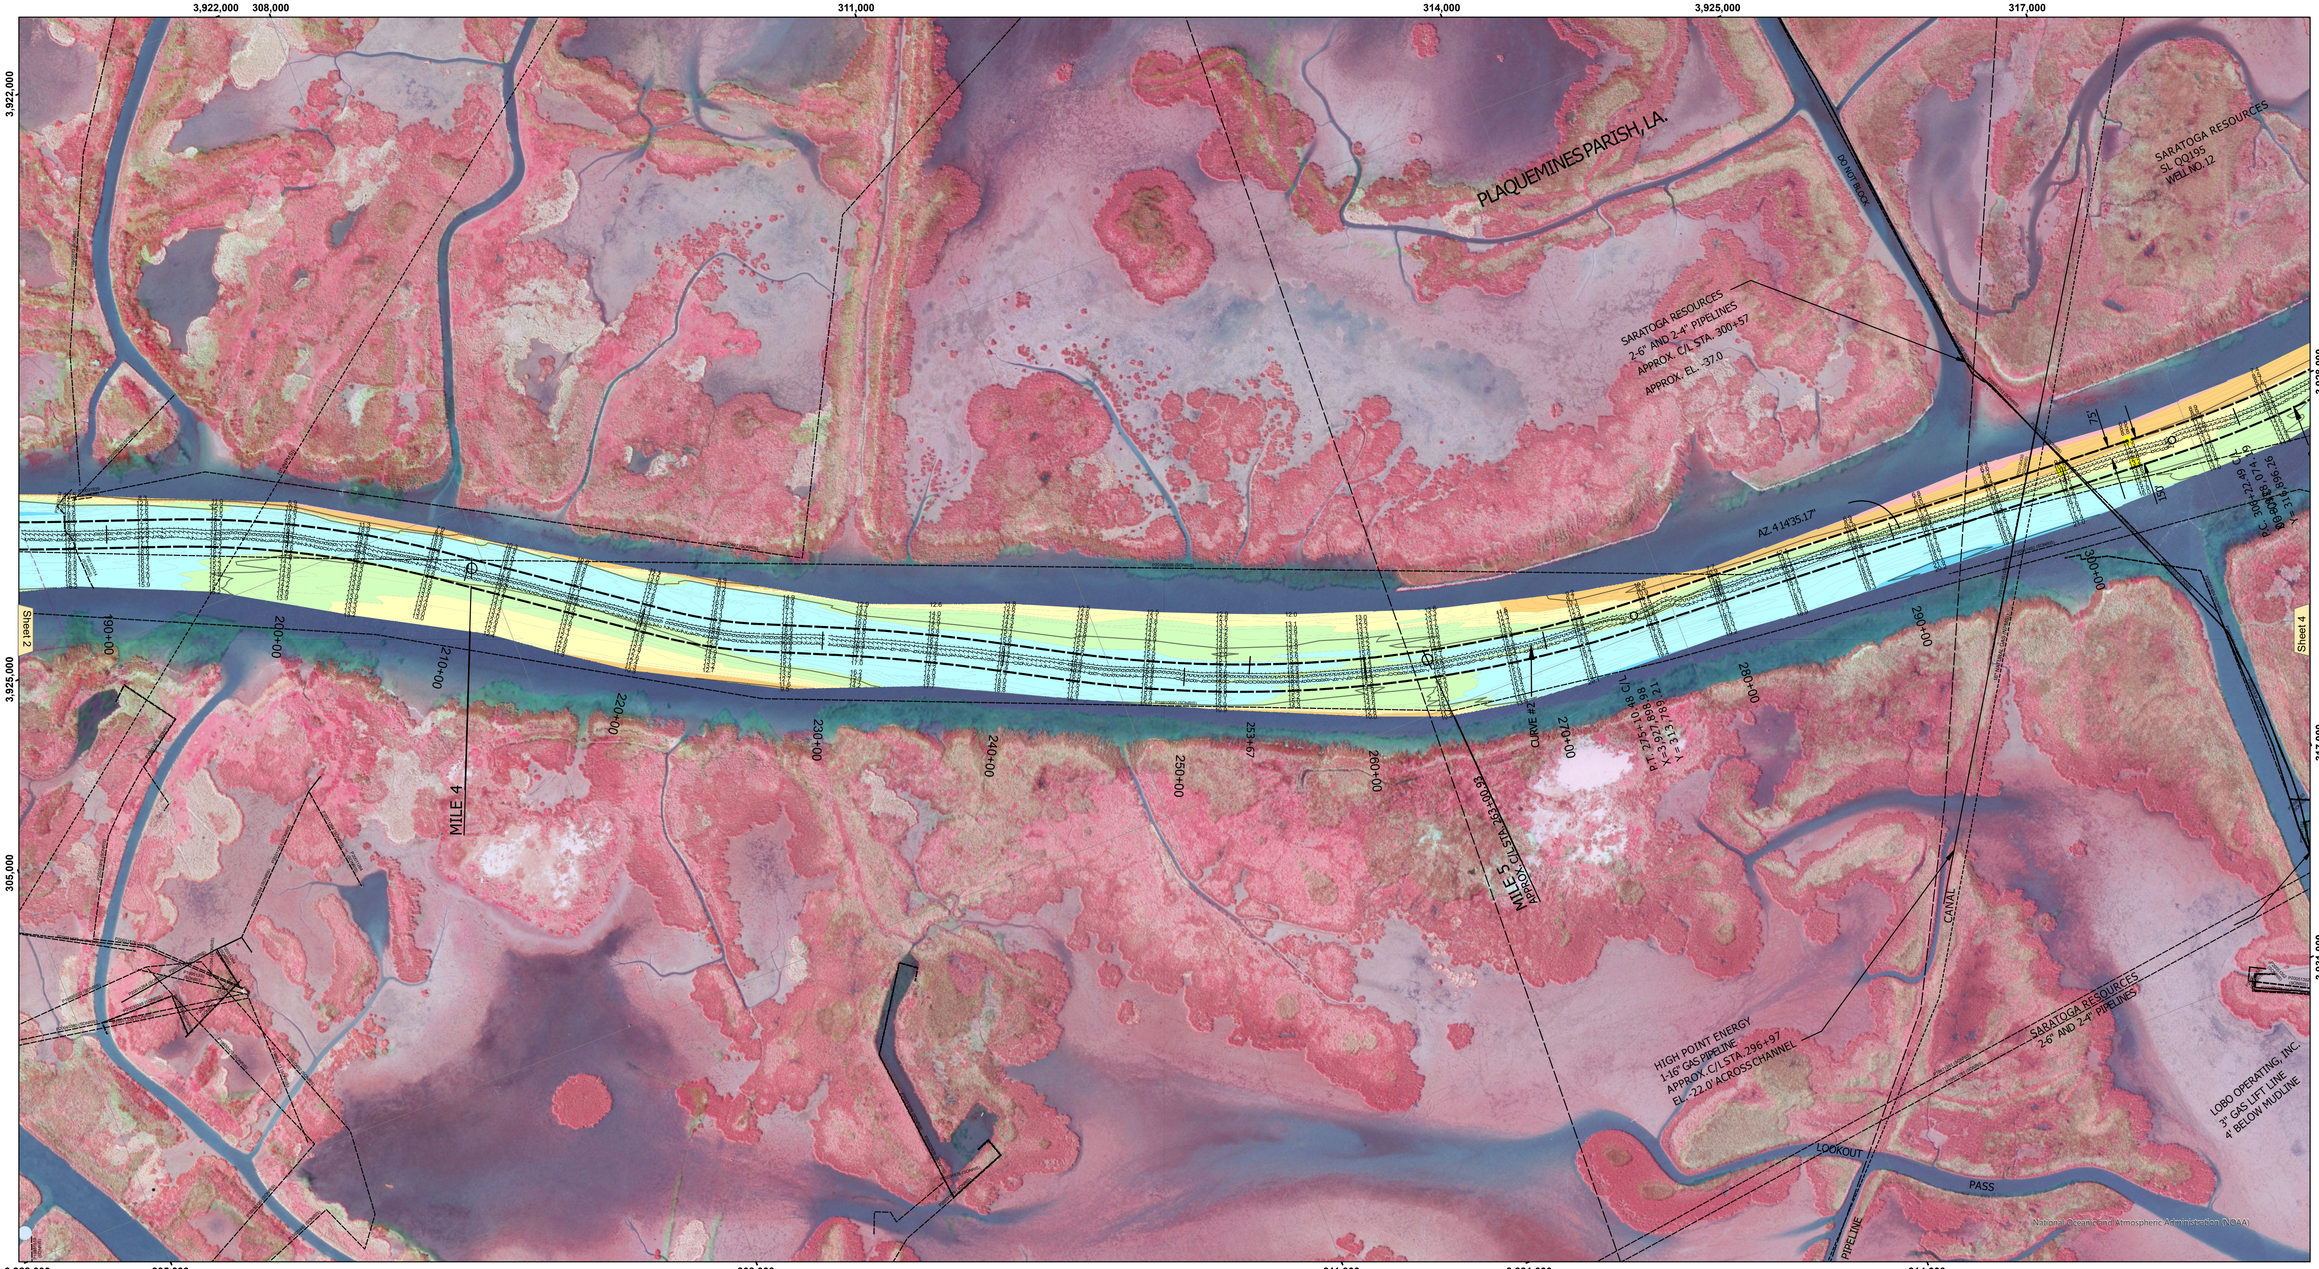


US Army Corps of Engineers
District: CEMVN

DISCLAIMER

Access Constraints: The United States Government furnishes this data without warranty and with the following express understanding that the US Government makes no warranties, expressed, or implied concerning the accuracy, completeness, reliability, or suitability of this data or any part of the information and the data furnished. The United States shall be under no liability whatsoever to any individual or party for any claim made thereof. These data belong to the Government. Therefore the recipient fully agrees not to represent these data to anyone as other than Government data or in any way that would misrepresent these data to others without also transferring this Disclaimer.

Distribution Liability: The data represents the results of data collection and processing efforts by the Corps of Engineers activity and indicates the general existing conditions. As such, it is only valid for its intended use, content, time and accuracy of the application of the data for other than its intended purpose.

Data Constraints: Hydrographic survey data is subject to change due to natural and man-induced conditions. Users are cautioned that the hydrographical conditions which develop after the date of publication. This data is intended for U.S. Army Corps of Engineers' internal use. Present or intended use by any party is at

U.S. ARMY CORPS OF ENGINEERS
NEW ORLEANS DISTRICT


Surveyed By: PM, LT		
Plotted By: BD		
Checked By: AOJH		
Submitted:	Recommended: Chief, Survey Section	Approved: Chief, Waterways Maintenance Section

MISS. RIVER OUTLETS AT VENICE
BAPTISTE COLLETTE MI. 3.6 TO 5.9
OV_03_BAP_20260903_CS
03 September 2026

Sheet Reference Number
3 **of** 6

Revison Number:
5.26.07.27-5.26.07.27

VICINITY MAP

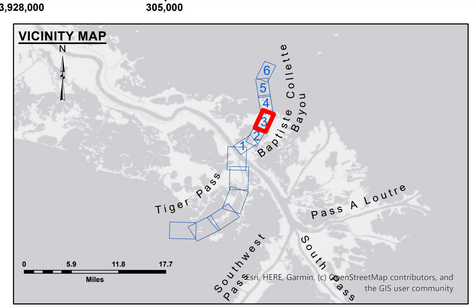

LEGEND

- Federal Navigation Channel
- Federal Navigation Center Line
- As-built Pipeline/Cable
- Unconfirmed Pipeline/Cable
- Project Depth Contour
- Cable Area
- Placement Area
- Anchorage Area
- Obstruction Point
- Wrecks-Submerged
- Borrow Area
- Shoalest Sounding**
- Beacon, General
- Red Navigation Buoy
- Green Navigation Buoy
- -7.5' and above
- -7.5' to -11.5'
- -11.5' to -13.5'
- -13.5' to -15.5'
- -15.5' to -19.5'
- -19.5' and below



Gage Reading:	DM 7/DM 25: 0.1 MLLW AVG.
Sea Conditions:	CALM/ROUGH
Vessel Name:	OB-169
Survey Type:	BD
Sounding Frequency***:	24/200

Feet
0 500 1,000 1,500 2,000

NOTES:

Horizontal Coordinate System:
North American Datum of 1983 (NAD83), projected to the State Plane Coordinate System (SPCS), Louisiana South Zone. Distance units in U.S. Survey Feet.

Vertical Datum:
Soundings are shown in feet and indicate depths below Mean Lower Low Water Datum (MLLW). Datum relationships as of April 2023:
0.0' NAVD88 (2009.55) = -0.20' MLLW (2002-2006) = 3.3' MLG

Distances on the Mississippi River, above and below Head of Passes are shown at 1 mile intervals.

The location of navigation aids are base on and provided by the U.S. Coast Guard.

Aerial Photography data source: BUMP 2026 (DOQQ 1998 in transparent green)

Reference is N.O.A.A. Navigation Chart No. 11353.

** Shoalest Sounding per Quarter per Reach.

*** High frequency (200 kHz) survey data represents the first signal return at a sounding location and will include suspended solids, known as "fluff", if present. Low frequency (20 kHz) survey data normally penetrates through this "fluff" layer to depict elevations of consolidated bottom material. Low frequency accuracies may vary depending on channel conditions and fathometer settings.