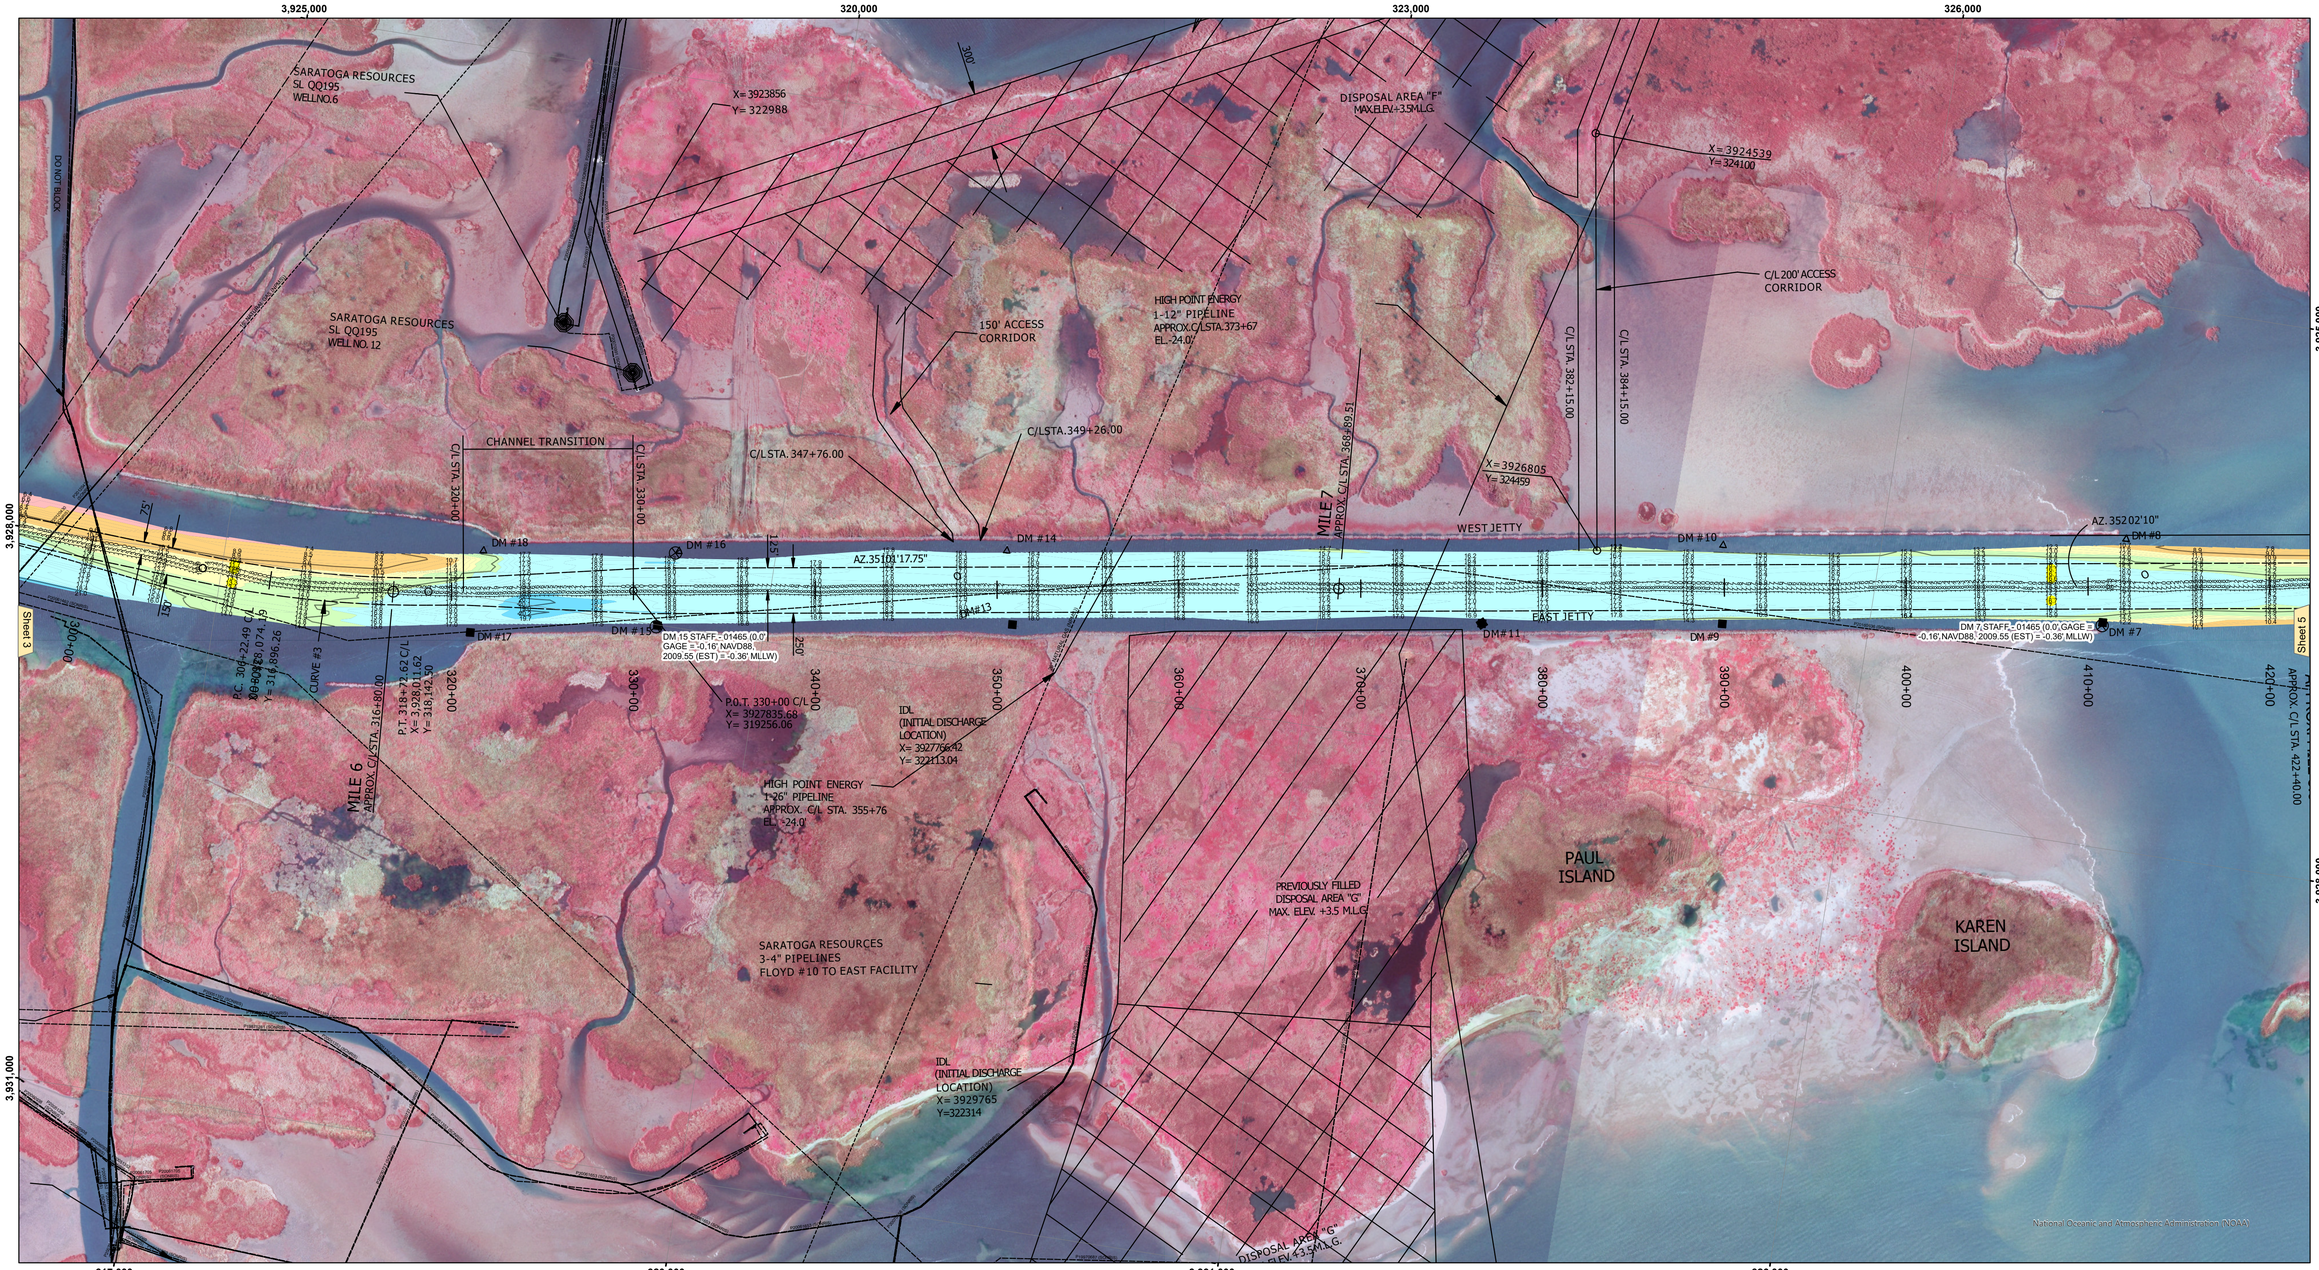



**US Army Corps of Engineers District: CEMVN**

Distribution Liability: The data represents the results of data collection and analysis performed by the Corps of Engineers activity and indicates the general existing conditions. As such, it is only valid for its intended use, content, time and accuracy and is subject to change without notice. The U.S. Government assumes no liability for the use or misuse of any of the application of the data for other than its intended purpose.

Data Constraints: Hydrographic survey data is subject to change due to environmental conditions such as storms, natural shoaling activity and natural shoaling and scouring processes. The U. S. Government assumes no liability for navigation safety based on the hydrographical conditions which develop after the date of publication. This data is intended for U. S. Army Corps of Engineers' internal use. Present information should be verified every event.

DISCLAIMER
Access Constraints: The United States Government furnishes this data and information without any warranty, express or implied. The user understanding that the US Government makes no warranties, expressed, or implied concerning the accuracy, completeness, reliability, or suitability of this data and information for any particular purpose. The user understands that the data and information furnished. The United States shall be held harmless from any liability resulting from the use of this data. This data may be made thereof. These data belong to the Government. Therefore the recipient fully agrees not to represent these data to anyone as other than government data. Also, the recipient shall not release or resell these data to others without also transferring this Disclaimer.

The information depicted on this map represents the results of a survey conducted on the date indicated and can only be considered to represent the general conditions existing at that time.

U.S. ARMY COPRPS OF ENGINEERS
NEW ORLEANS DISTRICT


| | | |
|---|---|---|
| Submitted: | Surveyed By: PM, LT | |
| | Plotted By: BD | |
| Recommended: Chief, Survey Section | | Checked By: AO/JH |
| Approved: Chief, Waterways Maintenance Section | | |

**MISS. RIVER OUTLETS AT VENICE**
**BAPTISTE COLLETTE MI. 5.9 TO 7.8**
**OV_04_BAP_20260903_CS**
**03 September 2026**

**Sheet Reference Number**
4 of 6

Revison Number:
5.26.07.27-5.26.07.27

**VICINITY MAP**

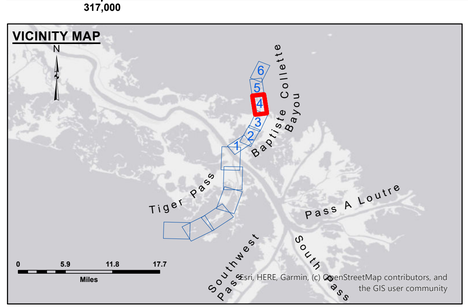


**LEGEND**

- Federal Navigation Channel
- Federal Navigation Center Line
- As-built Pipeline/Cable
- Unconfirmed Pipeline/Cable
- Project Depth Contour
- Cable Area
- Placement Area
- Anchorage Area
- Obstruction Point
- Wrecks-Submerged
- Borrow Area
- Shoalest Sounding**
- Beacon, General
- Red Navigation Buoy
- Green Navigation Buoy
- -7.5' and above
- -7.5' to -11.5'
- -11.5' to -13.5'
- -13.5' to -15.5'
- -15.5' to -19.5'
- -19.5' and below

Gage Reading: DM 7/DM 25: 0.1 MLLW AVG.
Sea Conditions: CALM/ROUGH
Vessel Name: OB-169
Survey Type: BD
Sounding Frequency***: 24/200

Feet
0 500 1,000 1,500 2,000

**NOTES:**

Horizontal Coordinate System:
North American Datum of 1983 (NAD83), projected to the State Plane Coordinate System (SPCS), Louisiana South Zone. Distance units in U.S. Survey Feet.

Vertical Datum:
Soundings are shown in feet and indicate depths below Mean Lower Low Water Datum (MLLW). Datum relationships as of April 2023:
0.0' NAVD88 (2009.55) = -0.20' MLLW (2002-2006) = 3.3' MLG

Distances on the Mississippi River, above and below Head of Passes are shown at 1 mile intervals.

The location of navigation aids are base on and provided by the U.S. Coast Guard.

Aerial Photography data source: BUMP 2026 (DOQQ 1998 in transparent green)

Reference is N.O.A.A. Navigation Chart No. 11353.

** Shoalest Sounding per Quarter per Reach.

*** High frequency (200 kHz) survey data represents the first signal return at a sounding location and will include suspended solids, known as "fluff", if present. Low frequency (20 kHz) survey data normally penetrates through this "fluff" layer to depict elevations of consolidated bottom material. Low frequency accuracies may vary depending on channel conditions and fathometer settings.