

APPROXIMATE C/L STATION COORDINATES		
C/L STATION	X-COORDINATE	Y-COORDINATE
P.I.#1372+08.85	3909089.663'	251898.575'
P.C. #1387+69.67	3908463.268'	250508.431'
P.T. #1 399+43.87	3907772.659'	249578.599'
P.C. #2408+30.36	3907064.719'	249045.046'
P. T#2428+60. 41	3905580.073'	247665.679'
P.C. #3437+41.80	3904999.381'	247002.698'
P.T. #3459+42.97	3903270.195'	245662.663'
P.C. #4 467+91.46	3902512.594'	245280.595'
P.T. #4 482+55.10	3901303.642'	244462.639'
P.C. #5505+00.80	3899619.13'	242977.52'
P.T.#5517+18.49	3898524.71'	242486.89'

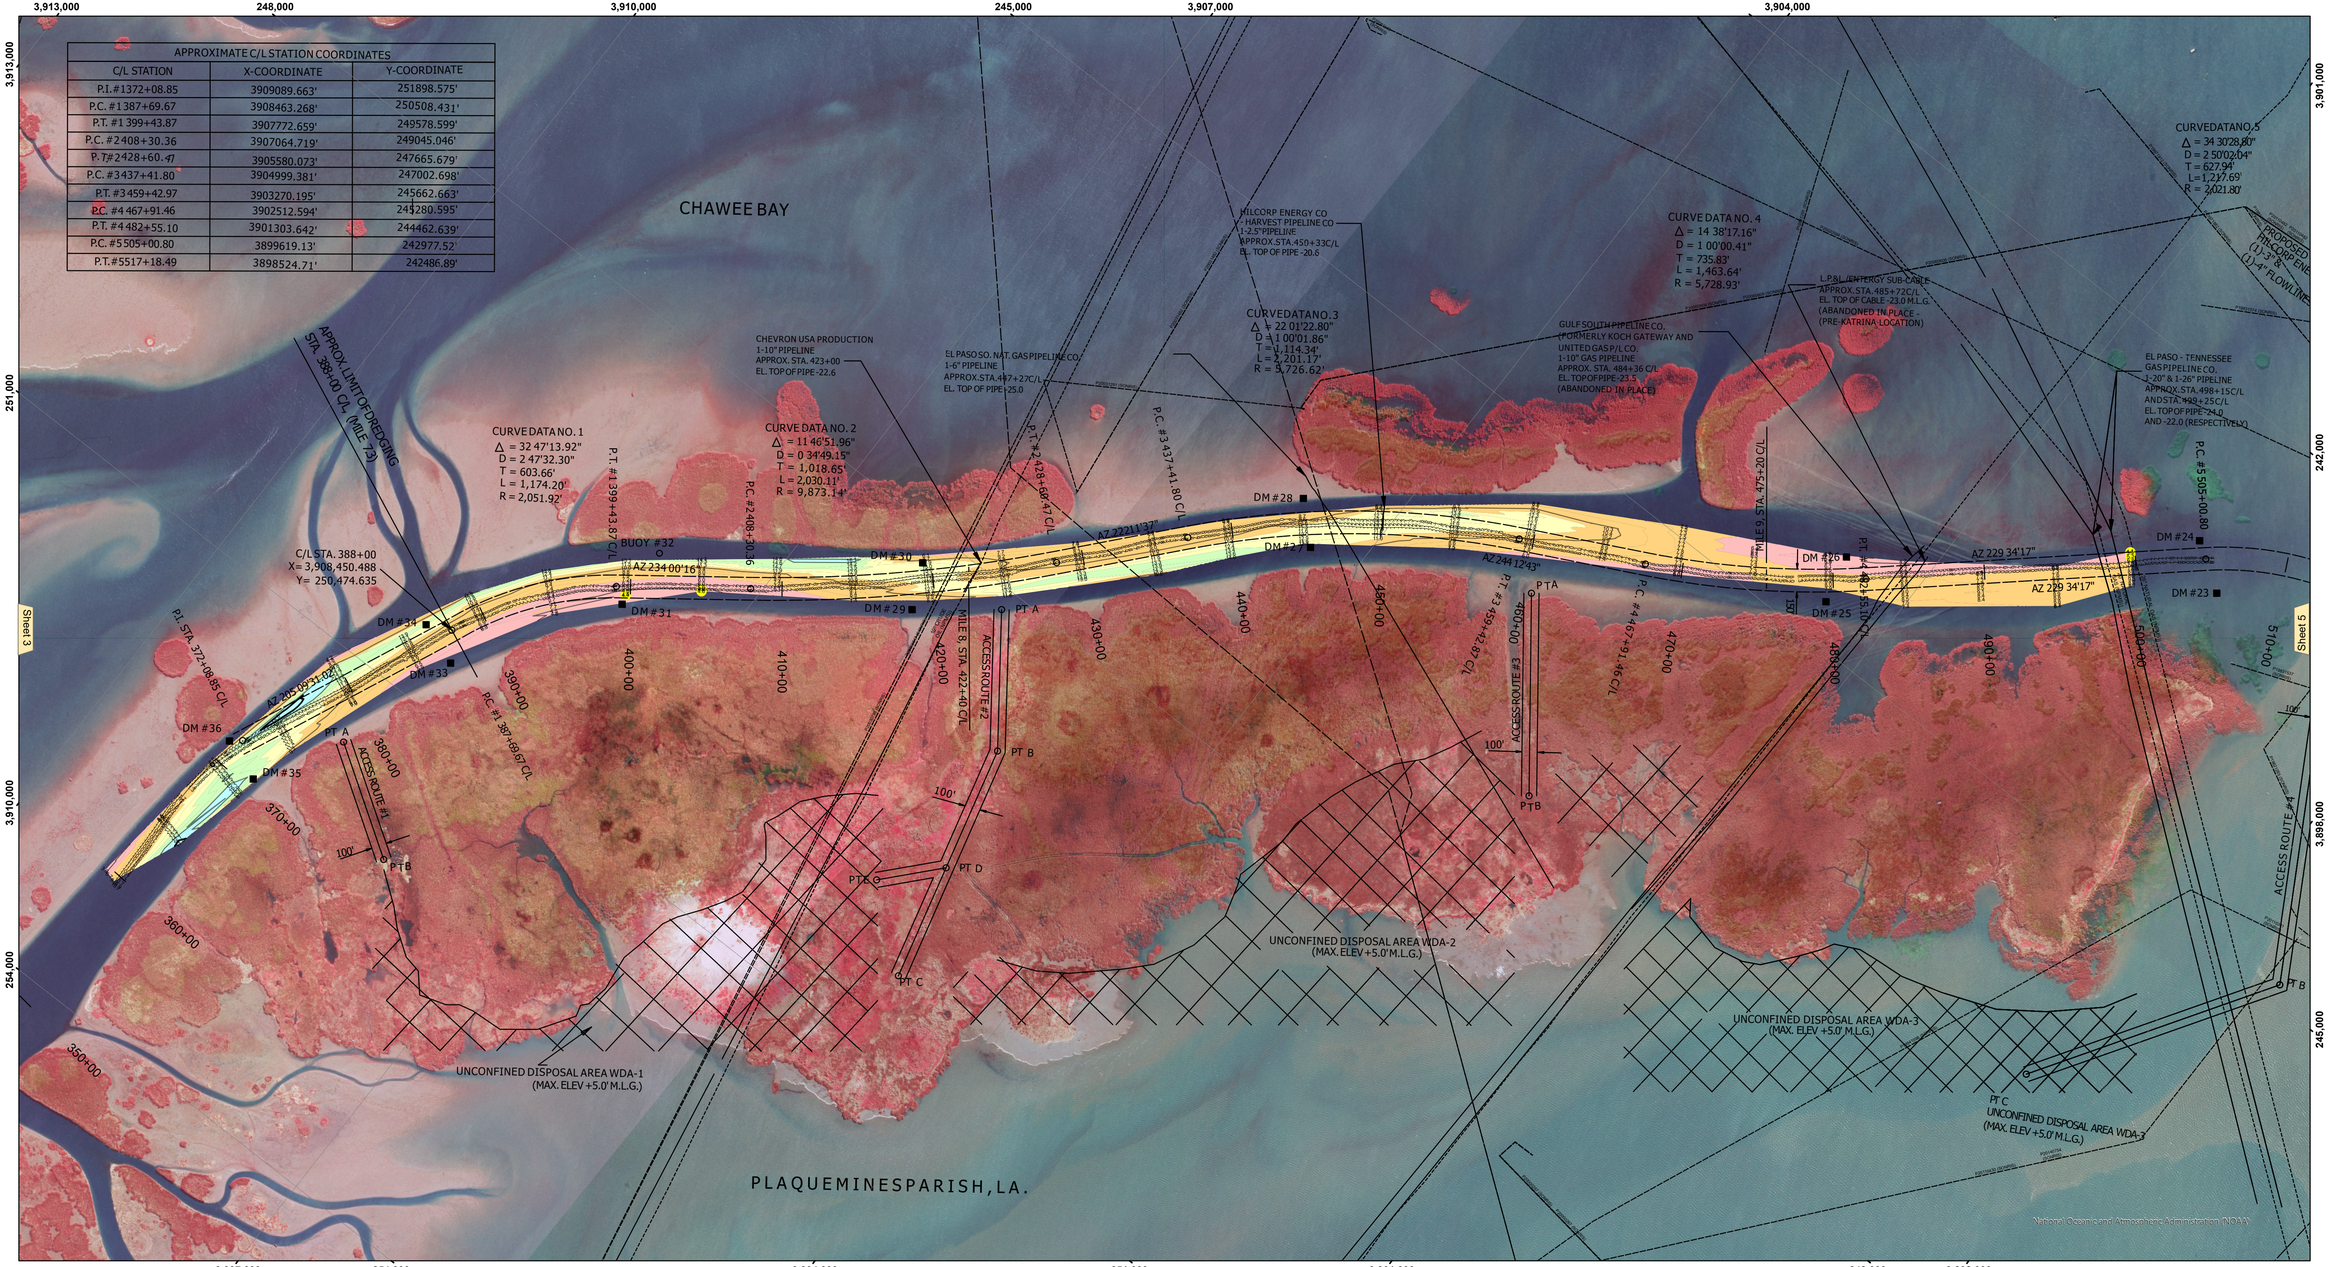

VICINITY MAP

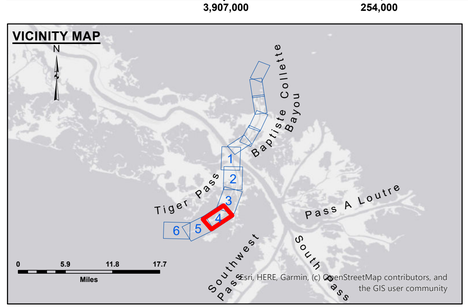

LEGEND

- Federal Navigation Channel
- Federal Navigation Center Line
- As-built Pipeline/Cable
- Unconfirmed Pipeline/Cable
- Project Depth Contour
- Cable Area
- Placement Area
- Anchorage Area
- Obstruction Point
- Wrecks-Submerged
- Borrow Area
- Shoalest Sounding**
- Beacon, General
- Red Navigation Buoy
- Green Navigation Buoy
- -3' and above
- -3' to -7'
- -7' to -11'
- -11' to -13'
- -13' to -15'
- -15' to -19'
- -19' and below

Gage Reading: 0.5 MLLW @ DM17 (01840) @ 1030
Sea Conditions: CALM
Vessel Name: OB 173
Survey Type: CONDITION, SB
Sounding Frequency***: LOW

Feet
0 500 1,000 1,500 2,000 2,500

NOTES:

Horizontal Coordinate System:
North American Datum of 1983 (NAD83), projected to the State Plane Coordinate System (SPCS), Louisiana South Zone. Distance units in U.S. Survey Feet.

Vertical Datum:
Soundings are shown in feet and indicate depths below Mean Lower Low Water Datum (MLLW).
Datum relationships as of April 2023:
0.0' NAVD88 (2009.55) = -0.13' MLLW (2012-2016) = 2.87' MLG
Distances on Tiger Pass are shown at 1 mile intervals.

The location of navigation aids are base on and provided by the U.S. Coast Guard.

Aerial Photography data source: BUMP 2026 (DOQQ 1998 in transparent green)

Reference is N.O.A.A. Navigation Chart No. 11353.

** Shoalest Sounding per Quarter per Reach.

*** High frequency (200 kHz) survey data represents the first signal return at a sounding location and will include suspended solids, known as "fluff", if present. Low frequency (20 kHz) survey data normally penetrates through this "fluff" layer to depict elevations of consolidated bottom material. Low frequency accuracies may vary depending on channel conditions and fathometer settings.

US Army Corps of Engineers
District: CEMVN

DISCLAIMER
Access Constraints: The United States Government furnishes this map and the data contained therein without warranty or understanding that the US Government makes no warranties, expressed, or implied concerning the accuracy, completeness, reliability, or suitability of this map or the data contained in the information and the data furnished. The United States shall be under no liability whatsoever to any person by reason of use made thereof. These data belong to the Government. Therefore the recipient fully agrees not to represent these data to anyone as other than Government data. The recipient also agrees to hold the United States harmless from any damages resulting from the use of these data to others without also transferring this Disclaimer.

The information depicted on this map represents the results of a survey conducted on the date indicated and can only be considered to represent the general condition existing at that time.

Distribution Liability: The data represents the results of data collection activities at the time and under the conditions activity and indicates the general existing conditions. As such, it is only valid for its intended use, content, time and accuracy of the application of the data for other than its intended purpose.

Data Constraints: Hydrographic survey data is subject to change between surveys due to natural shoaling and scouring processes. The U. S. Army Corps of Engineers does not warrant that the data on the hydrographical conditions which develop after the date of publication. This data is intended for U. S. Army Corps of Engineers' internal use. Present materials based on survey work.

U.S. ARMY CORPS OF ENGINEERS
NEW ORLEANS DISTRICT

Surveyed By: AR_&_LJC	Plotted By: TSS	Checked By: NSK
Submitted:	Recommended: Chief, Survey Section	Approved: Chief, Waterways Maintenance Section

MISS. RIVER OUTLETS AT VENICE
TIGER PASS
OV_04_TIG_20260929_CS
29 September 2026

Sheet Reference Number
4 of 6

Revison Number:
5.26.07.27-5.26.07.27