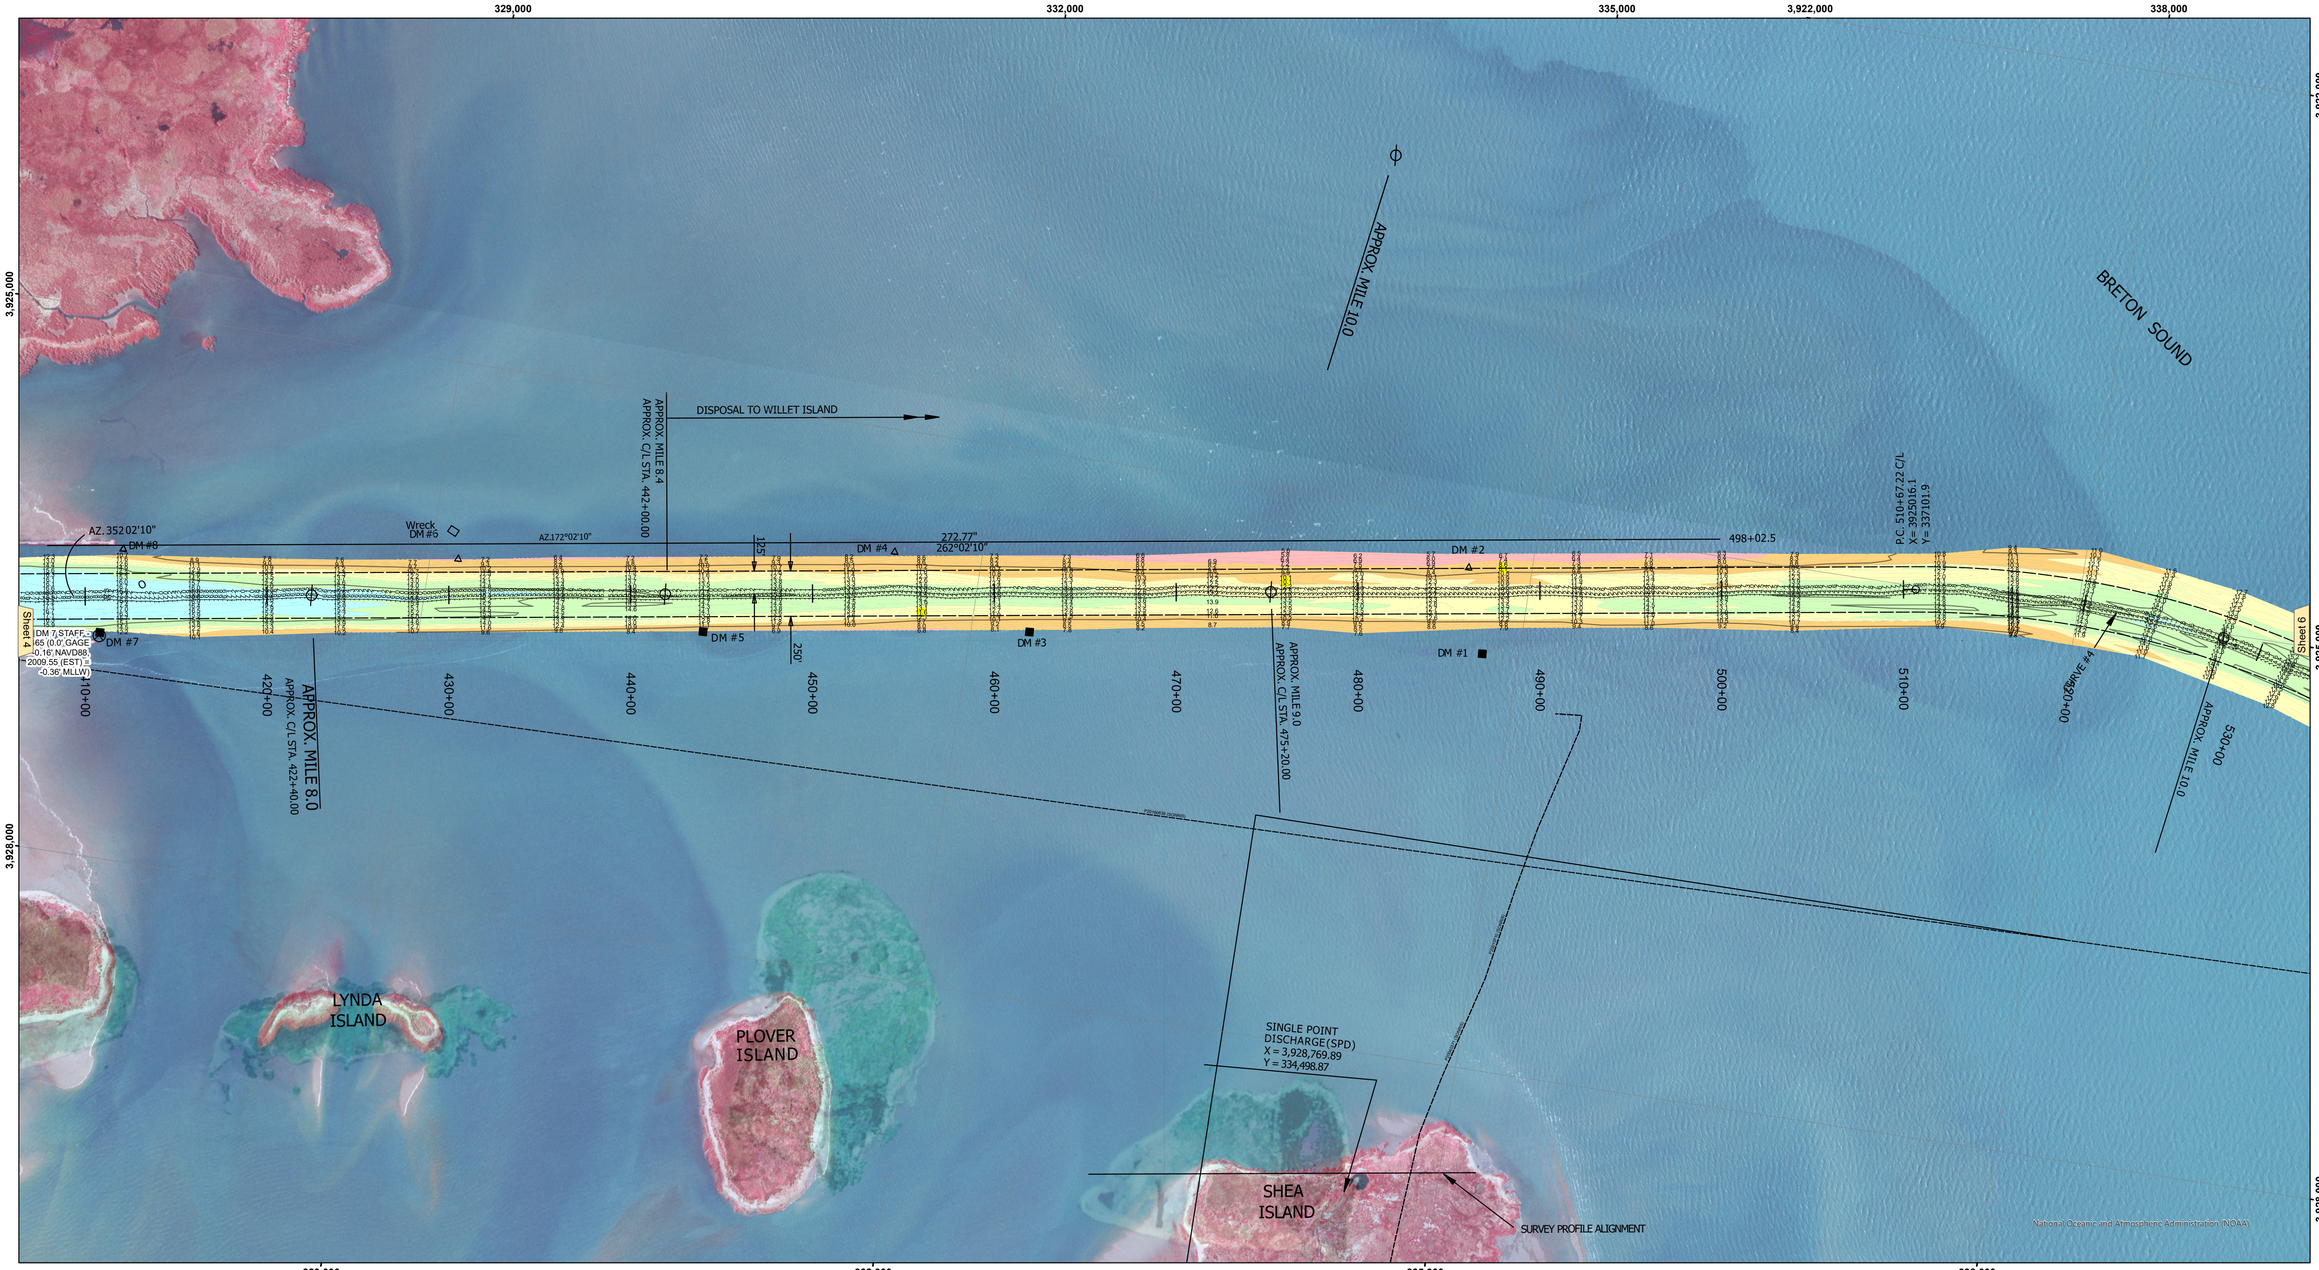


US Army Corps of Engineers
District: CEMVN

DISCLAIMER
Access Constraints: The United States Government furnishes these data and information with the understanding that it is not responsible for any interpretation thereof, or decision made thereon. These data belong to the Government. Therefore the recipient fully agrees not to represent these data to anyone as other than data received from the Government. The Government shall not be liable for any damages resulting from the use of these data by others without also transferring this Disclaimer.

Distribution Liability: The data represents the results of data collection, processing, and analysis using current survey standards activity and indicates the general existing conditions. As such, it is only valid for its intended use; content, time and accuracy of other uses should be evaluated by the user prior to application of any of the application of the data for other than its intended purpose.

Data Constraints: Hydrographic survey data is subject to change due to environmental conditions such as storm activity, sediment activity and natural shoaling and scouring processes. The U. S. Army Corps of Engineers does not warrant the accuracy of these data in the hydrographical conditions which develop after the date of publication. This data is intended for U. S. Army Corps of Engineers' internal use. Present transmitted data may only yield a

U.S. ARMY COPRPS OF ENGINEERS
NEW ORLEANS DISTRICT


Surveyed By: PM, LT	Submitted:	
Plotted By: BD	Recommended: Chief, Survey Section	
Checked By: AOJH	Approved: Chief, Waterways Maintenance Section	

MISS. RIVER OUTLETS AT VENICE
BAPTISTE COLLETTE MI. 7.8 TO 10.0
OV_05_BAP_20260903_CS
03 September 2026

Sheet Reference Number
5 **of** 6

Revison Number:
5.26.07.27-5.26.07.27

VICINITY MAP

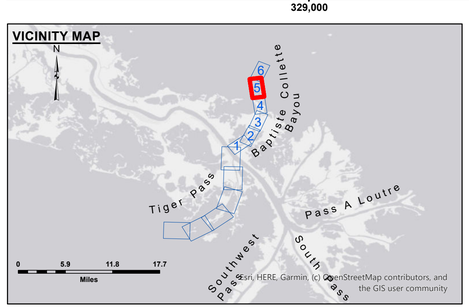

LEGEND

- Federal Navigation Channel
- Federal Navigation Center Line
- As-built Pipeline/Cable
- Unconfirmed Pipeline/Cable
- Project Depth Contour
- Cable Area
- Placement Area
- Anchorage Area
- Obstruction Point
- Wrecks-Submerged
- Borrow Area
- Shoalest Sounding**
- Beacon, General
- Red Navigation Buoy
- Green Navigation Buoy
- -7.5' and above
- -7.5' to -11.5'
- -11.5' to -13.5'
- -13.5' to -15.5'
- -15.5' to -19.5'
- -19.5' and below

Gage Reading: DM 7/DM 25: 0.1 MLLW AVG.
Sea Conditions: CALM/ROUGH
Vessel Name: OB-169
Survey Type: BD
Sounding Frequency***: 24/200

Feet
0 500 1,000 1,500 2,000

NOTES:

Horizontal Coordinate System:
North American Datum of 1983 (NAD83), projected to the State Plane Coordinate System (SPCS), Louisiana South Zone. Distance units in U.S. Survey Feet.

Vertical Datum:
Soundings are shown in feet and indicate depths below Mean Lower Low Water Datum (MLLW). Datum relationships as of April 2023:
0.0' NAVD88 (2009.55) = -0.20' MLLW (2002-2006) = 3.3' MLG

Distances on the Mississippi River, above and below Head of Passes are shown at 1 mile intervals.

The location of navigation aids are base on and provided by the U.S. Coast Guard.

Aerial Photography data source: BUMP 2026 (DOQQ 1998 in transparent green)

Reference is N.O.A.A. Navigation Chart No. 11353.

** Shoalest Sounding per Quarter per Reach.

*** High frequency (200 kHz) survey data represents the first signal return at a sounding location and will include suspended solids, known as "fluff", if present. Low frequency (20 kHz) survey data normally penetrates through this "fluff" layer to depict elevations of consolidated bottom material. Low frequency accuracies may vary depending on channel conditions and fathometer settings.