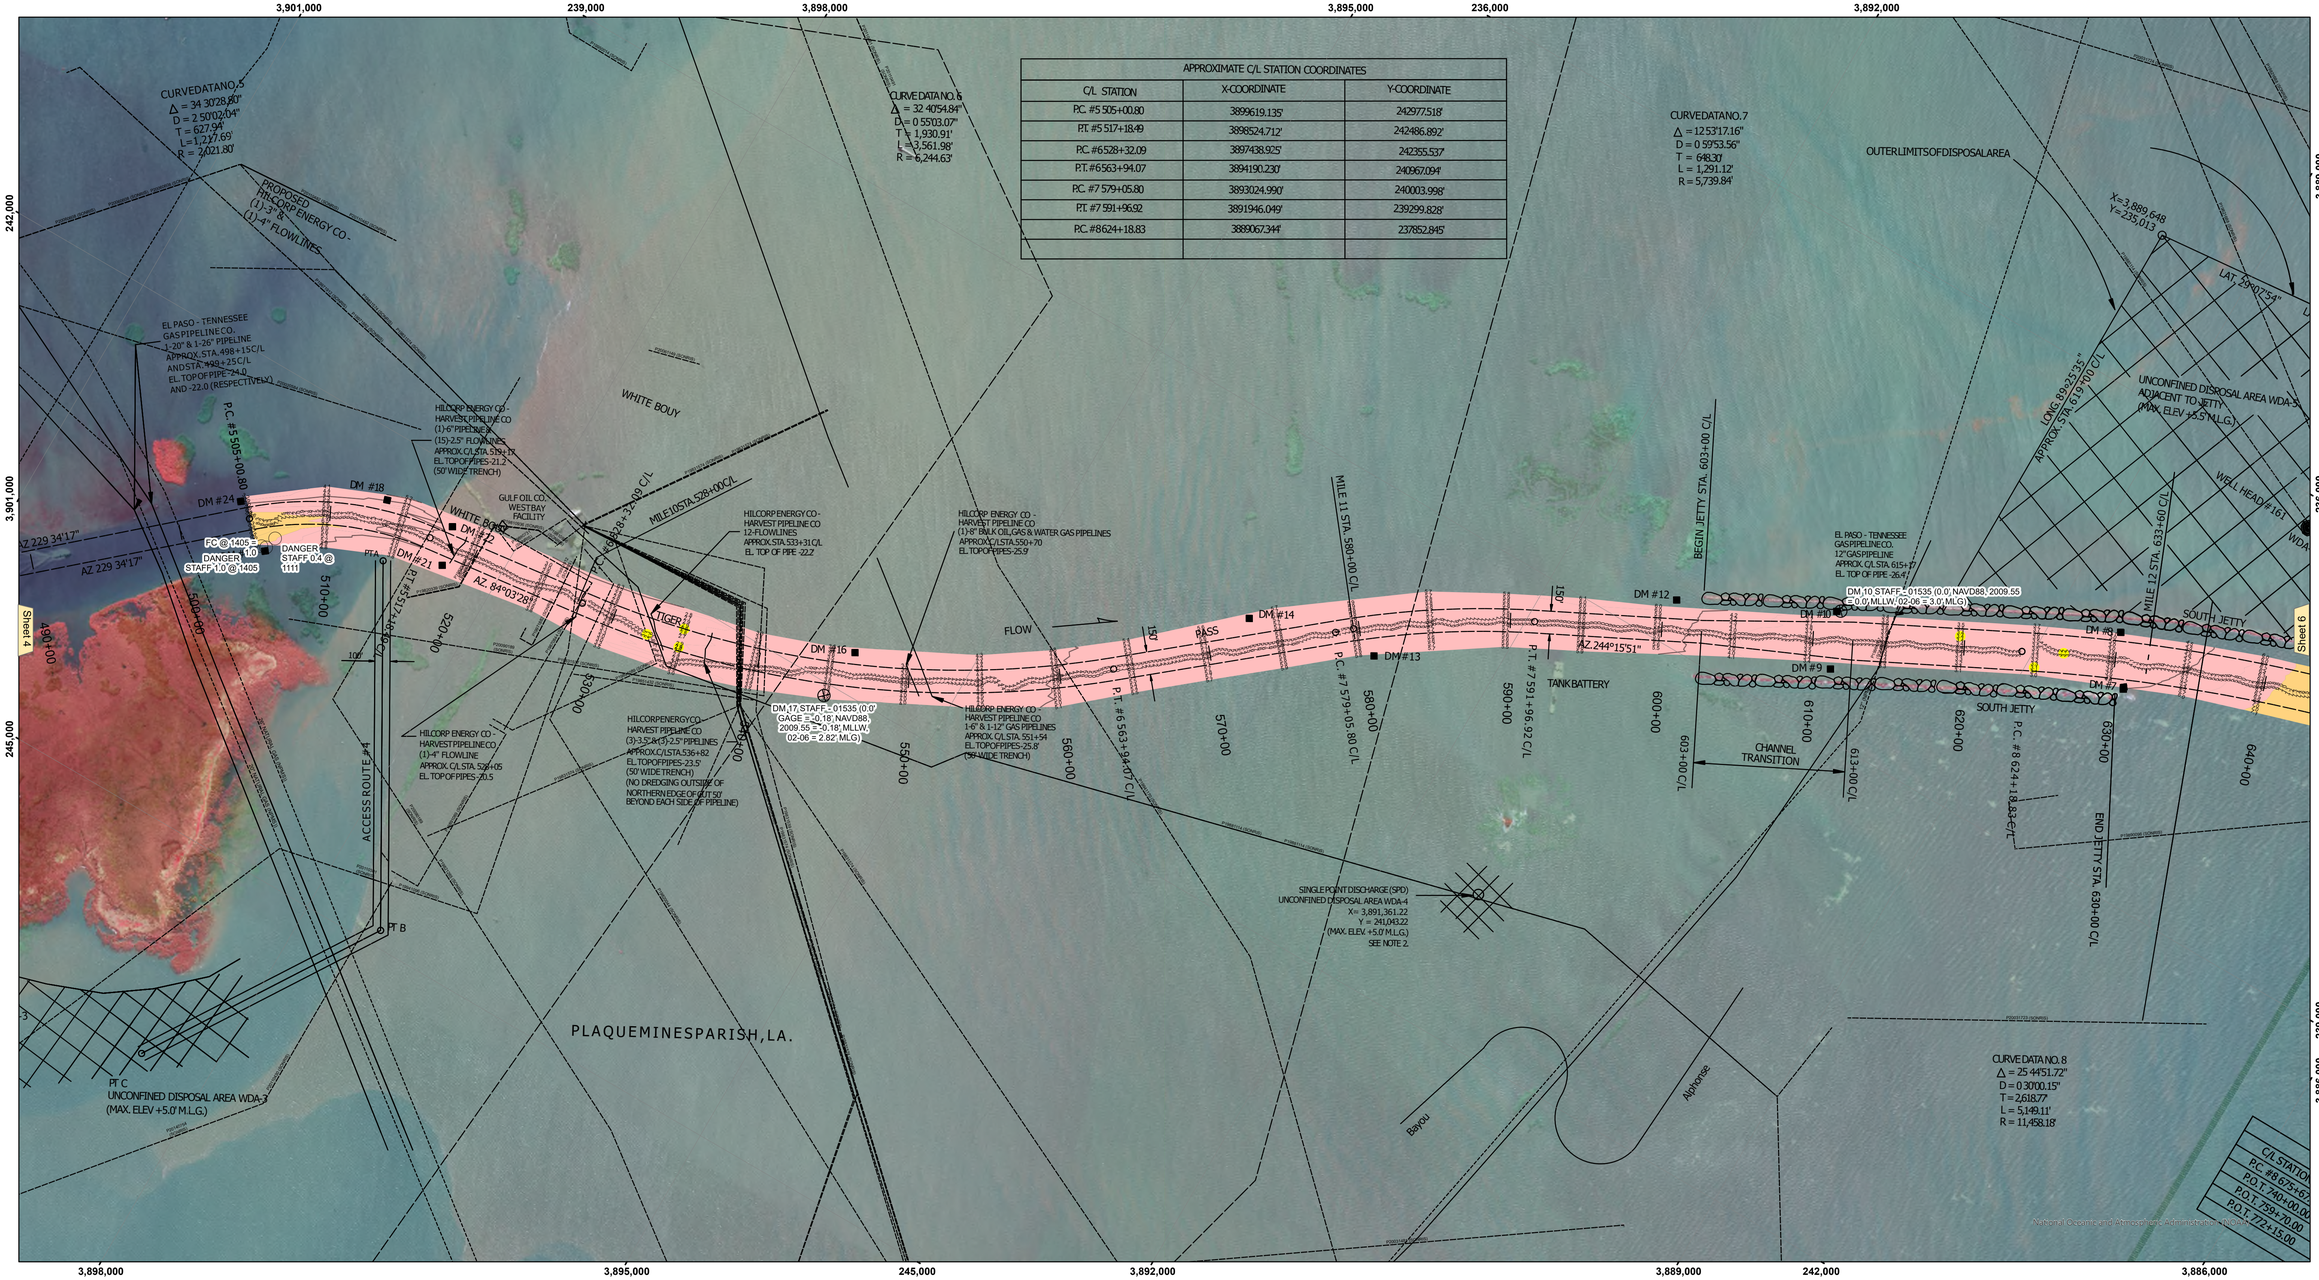


US Army Corps of Engineers
District: CEMVN

Distribution Liability: The data represents the results of data acquisition and processing efforts for specific engineers activity and indicates the general existing conditions. As such, it is only valid for its intended use; content, time and accuracy of other uses or applications are the responsibility of any of the application of the data for other than its intended purpose.

Data Constraints: Hydrographic survey data is subject to change due to environmental conditions such as storms, sedimentation activity and natural shoaling and scouring processes. The U. S. Army Corps of Engineers makes no warranty that the data depicts the hydrographical conditions which develop after the date of publication. This data is intended for U. S. Army Corps of Engineers internal use. Present information should be verified prior to use.

DISCLAIMER
Access Constraints: The United States Government furnishes this map and the data contained therein to the recipient with the understanding that the US Government makes no warranties, expressed, or implied concerning the accuracy, completeness, reliability, or suitability of this map or the data contained therein. The recipient fully agrees not to represent these data to anyone as other than data furnished by the US Government. The United States shall be held harmless from any liability resulting from improper use of these data. These data belong to the Government. Therefore the recipient fully agrees not to represent these data to anyone as other than data furnished by the Government. The United States shall be held harmless from any liability resulting from improper use of these data to others without also transferring this Disclaimer.

The information depicted on this map represents the results of a survey conducted on the date indicated and can only be considered to represent the general condition existing at the time.

U.S. ARMY CORPS OF ENGINEERS
NEW ORLEANS DISTRICT


Surveyed By:	AO, LT
Plotted By:	JH
Checked By:	AO
Submitted:	
Recommended:	Chief, Survey Section
Approved:	Chief, Waterways Maintenance Section

MISS. RIVER OUTLETS AT VENICE
TIGER PASS
OV_05_TIG_20261110_CS
10 November 2026

Sheet Reference Number
5 of 6

Revison Number:
5.26.04.30-5.26.04.30

VICINITY MAP

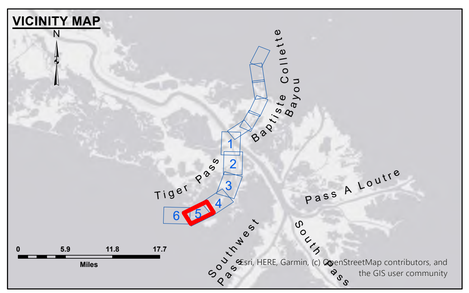

LEGEND

- Federal Navigation Channel
- Federal Navigation Center Line
- As-built Pipeline/Cable
- Unconfirmed Pipeline/Cable
- Project Depth Contour
- Cable Area
- Placement Area
- Anchorage Area
- Obstruction Point
- Wrecks-Submerged
- Borrow Area
- Shoalest Sounding**
- Beacon, General
- Red Navigation Buoy
- Green Navigation Buoy
- -3' and above
- -3' to -7'
- -7' to -11'
- -11' to -13'
- -13' to -15'
- -15' to -19'
- -19' and below

Gage Reading:	DANGER STAFF: 0.6 MLLW AVG.
Sea Conditions:	CALM
Vessel Name:	OB208
Survey Type:	CONDITION
Sounding Frequency***:	HIGH

Feet
0 500 1,000 1,500 2,000 2,500

NOTES:

Horizontal Coordinate System:
North American Datum of 1983 (NAD83), projected to the State Plane Coordinate System (SPCS), Louisiana South Zone. Distance units in U.S. Survey Feet.

Vertical Datum:
Soundings are shown in feet and indicate depths below Mean Lower Low Water Datum (MLLW).
Datum relationships as of April 2023:
0.0' NAVD88 (2009.55) = -0.13' MLLW (2012-2016) = 2.87' MLG
Distances on Tiger Pass are shown at 1 mile intervals.

Distances on Tiger Pass are shown at 1 mile intervals.

The location of navigation aids are base on and provided by the U.S. Coast Guard.

Aerial Photography data source: BUMP 2026 (DOQQ 1998 in transparent green)

Reference is N.O.A.A. Navigation Chart No. 11353.

** Shoalest Sounding per Quarter per Reach.

*** High frequency (200 kHz) survey data represents the first signal return at a sounding location and will include suspended solids, known as "fluff", if present. Low frequency (20 kHz) survey data normally penetrates through this "fluff" layer to depict elevations of consolidated bottom material. Low frequency accuracies may vary depending on channel conditions and fathometer settings.