
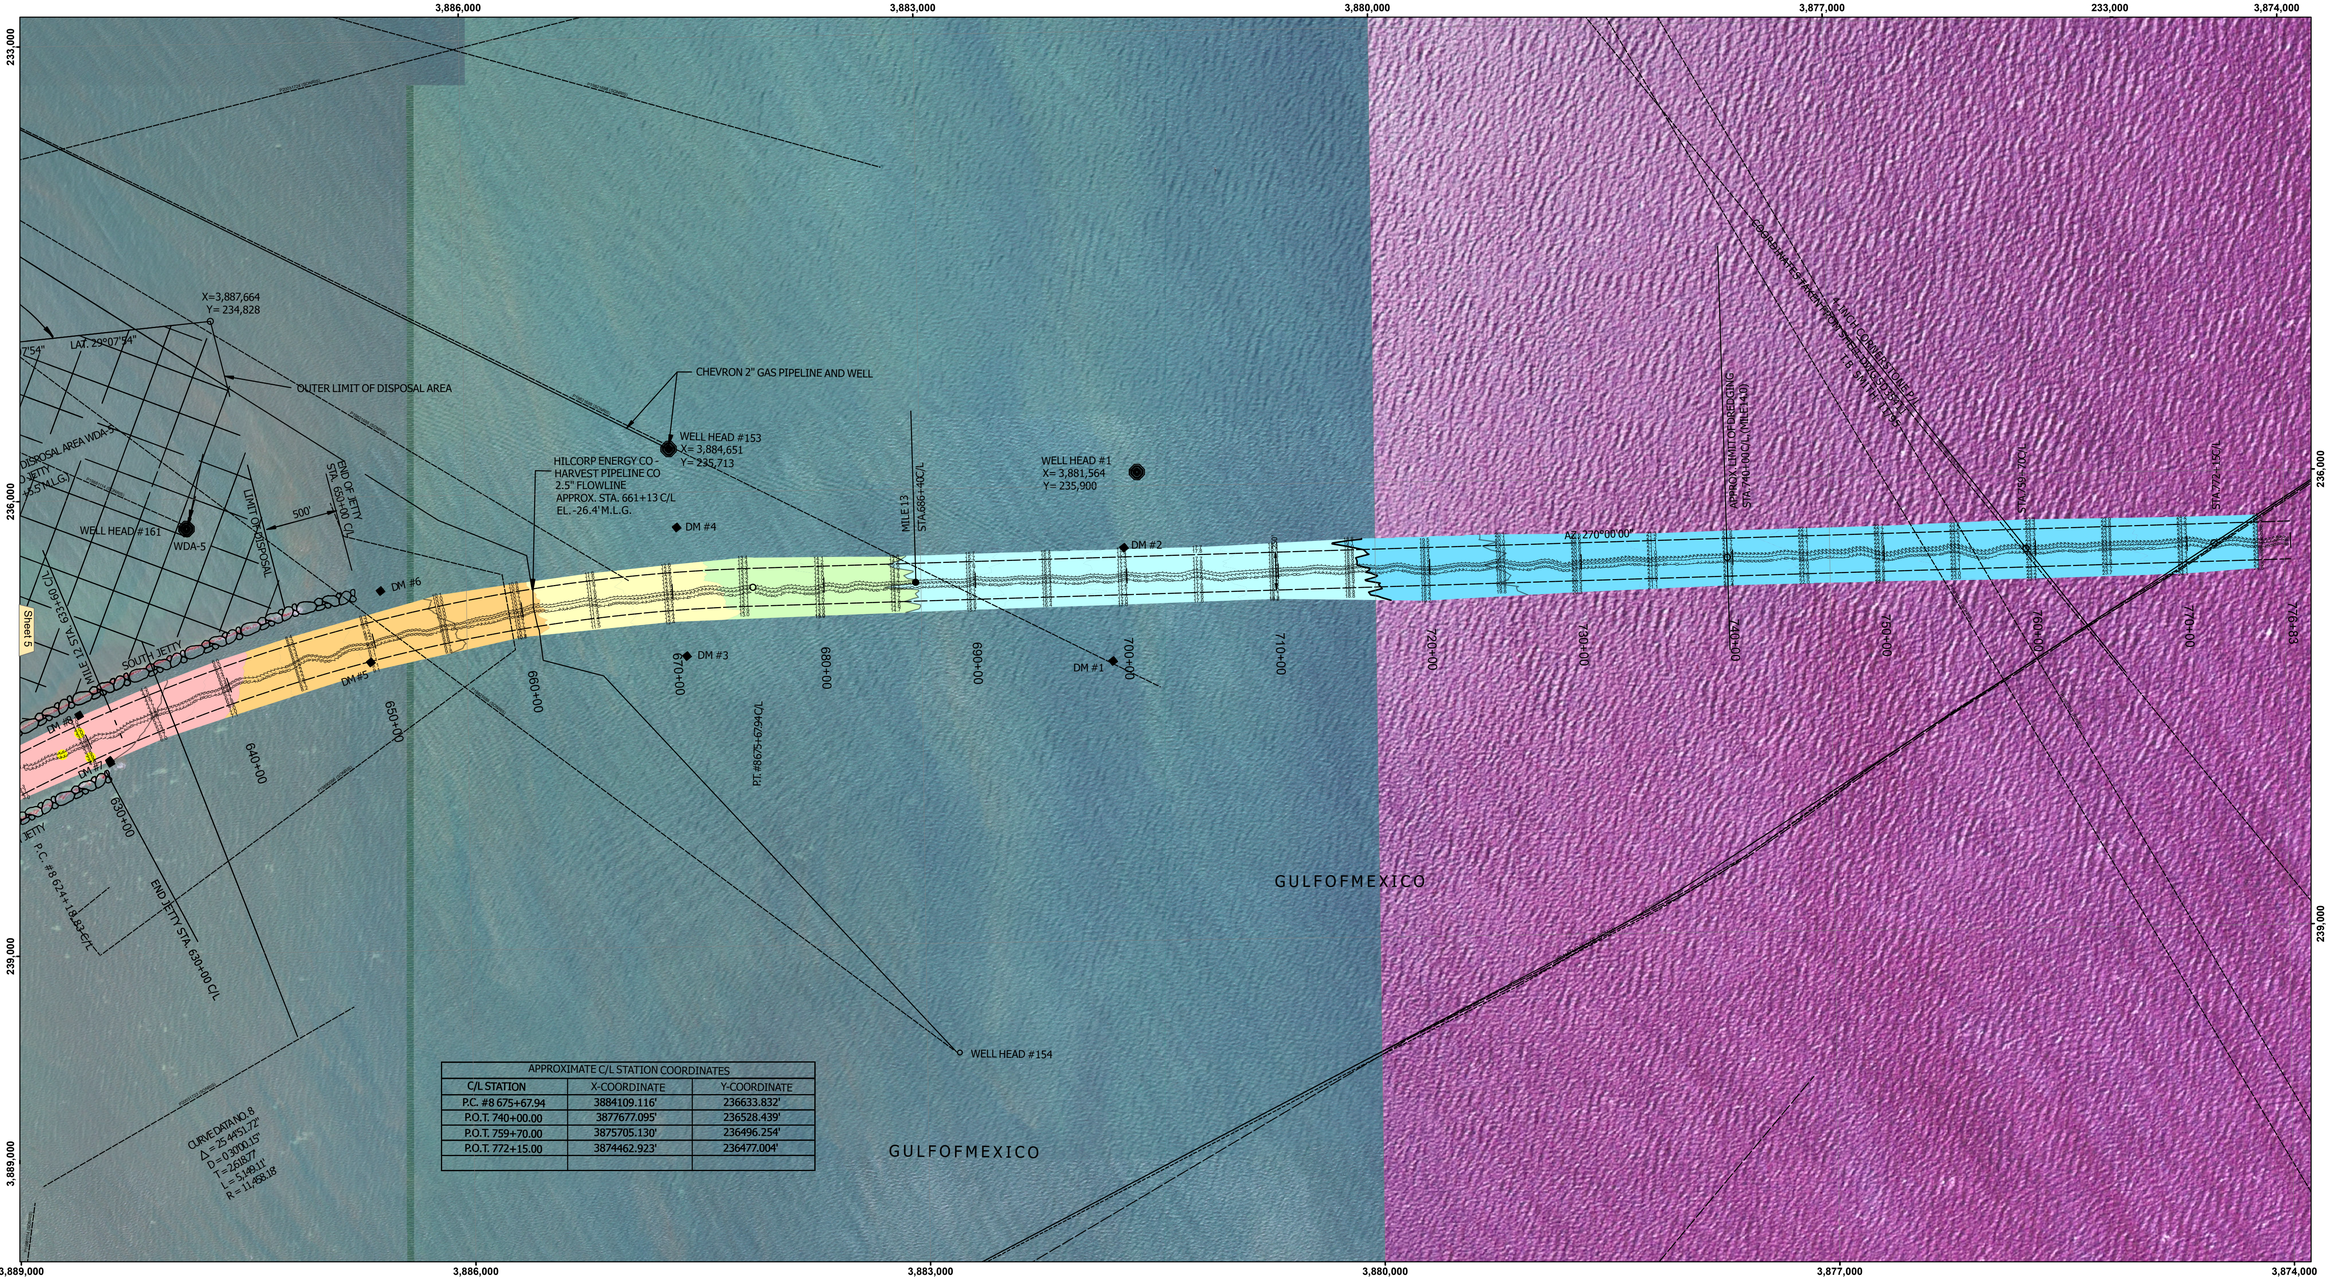


APPROXIMATE C/L STATION COORDINATES		
C/L STATION	X-COORDINATE	Y-COORDINATE
P.C. #8 675+67.94	3884109.116'	236633.832'
P.O.T. 740+00.00	3877677.095'	236528.439'
P.O.T. 759+70.00	3875705.130'	236496.254'
P.O.T. 772+15.00	3874462.923'	236477.004'

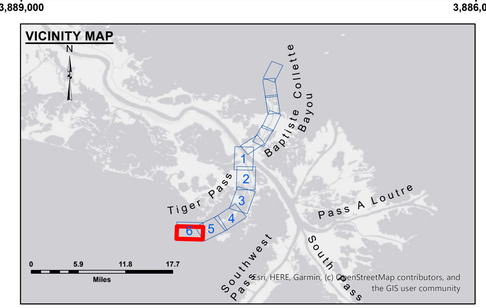

LEGEND

- Federal Navigation Channel
- Federal Navigation Center Line
- As-built Pipeline/Cable
- Unconfirmed Pipeline/Cable
- Project Depth Contour
- Cable Area
- Placement Area
- Anchorage Area
- Obstruction Point
- Wrecks-Submerged
- Borrow Area
- Shoalest Sounding**
- Beacon, General
- Red Navigation Buoy
- Green Navigation Buoy
- -3' and above
- -3' to -7'
- -7' to -11'
- -11' to -13'
- -13' to -15'
- -15' to -19'
- -19' and below

S E W N

Gage Reading:	DANGER STAFF: 0.6 MLLW AVG.
Sea Conditions:	CALM
Vessel Name:	OB208
Survey Type:	CONDITION
Sounding Frequency***:	HIGH

Feet
0 500 1,000 1,500 2,000 2,500

NOTES:

Horizontal Coordinate System:
North American Datum of 1983 (NAD83), projected to the State Plane Coordinate System (SPCS), Louisiana South Zone. Distance units in U.S. Survey Feet.

Vertical Datum:
oundings are shown in feet and indicate depths below Mean Lower Low Water Datum (MLLW).
Datum relationships as of April 2023:
0.0' NAVD88 (2009.55) = -0.13' MLLW (2012-2016) = 2.87' MLG

Distances on Tiger Pass are shown at 1 mile intervals.

The location of navigation aids are base on and provided by the U.S. Coast Guard.

Aerial Photography data source: BUMP 2026 (DOQQ 1998 in transparent green)

Reference is N.O.A.A. Navigation Chart No. 11353.

** Shoalest Sounding per Quarter per Reach.

*** High frequency (200 kHz) survey data represents the first signal return at a sounding location and will include suspended solids, known as "fluff", if present. Low frequency (20 kHz) survey data normally penetrates through this "fluff" layer to depict elevations of consolidated bottom material. Low frequency accuracies may vary depending on channel conditions and fathometer settings.

US Army Corps of Engineers
District: CEMVN

Distribution Liability: The data represents the results of data collection and analysis performed by the Corps of Engineers activity and indicates the general existing conditions. As such, it is only valid for its intended use; content, time and accuracy of information may not be adequate for other uses. The application of any of the application of the data for other than its intended purpose.

Data Constraints: Hydrographic survey data is subject to change due to natural shoaling and scouring processes and man-made activity and natural shoaling and scouring processes. The U. S. Army Corps of Engineers assumes no responsibility for changes in the hydrographical conditions which develop after the date of publication. This data is intended for U. S. Army Corps of Engineers' internal use. Present limitations should be fully noted.

DISCLAIMER
Access Constraints: The United States Government furnishes these data and information with the understanding that any recipient understanding that the US Government makes no warranties, expressed, or implied concerning the accuracy, completeness, reliability, or suitability of these data and information of any kind. The United States shall be held harmless from any liability resulting from improper use of these data. These data belong to the Government. Therefore the recipient fully agrees not to represent these data to anyone as other than government data. Any risk associated with the use of these data is for others without also transferring this Disclaimer.

The information depicted on this map represents the results of a survey conducted on the date indicated and can only be considered to represent the general condition existing at the time.

U.S. ARMY CORPS OF ENGINEERS
NEW ORLEANS DISTRICT

Submitted:	Surveyed By: AO, LT	
	Plotted By: JH	
Recommended: Chief, Survey Section		Checked By: AO
Approved: Chief, Waterways Maintenance Section		

MISS. RIVER OUTLETS AT VENICE
TIGER PASS
OV_06_TIG_20261110_CS
10 November 2026

Sheet Reference Number
6 **of** 6

Revison Number:
5.26.04.30-5.26.04.30