CORPS OF ENGINEERS

U.S. ARMY

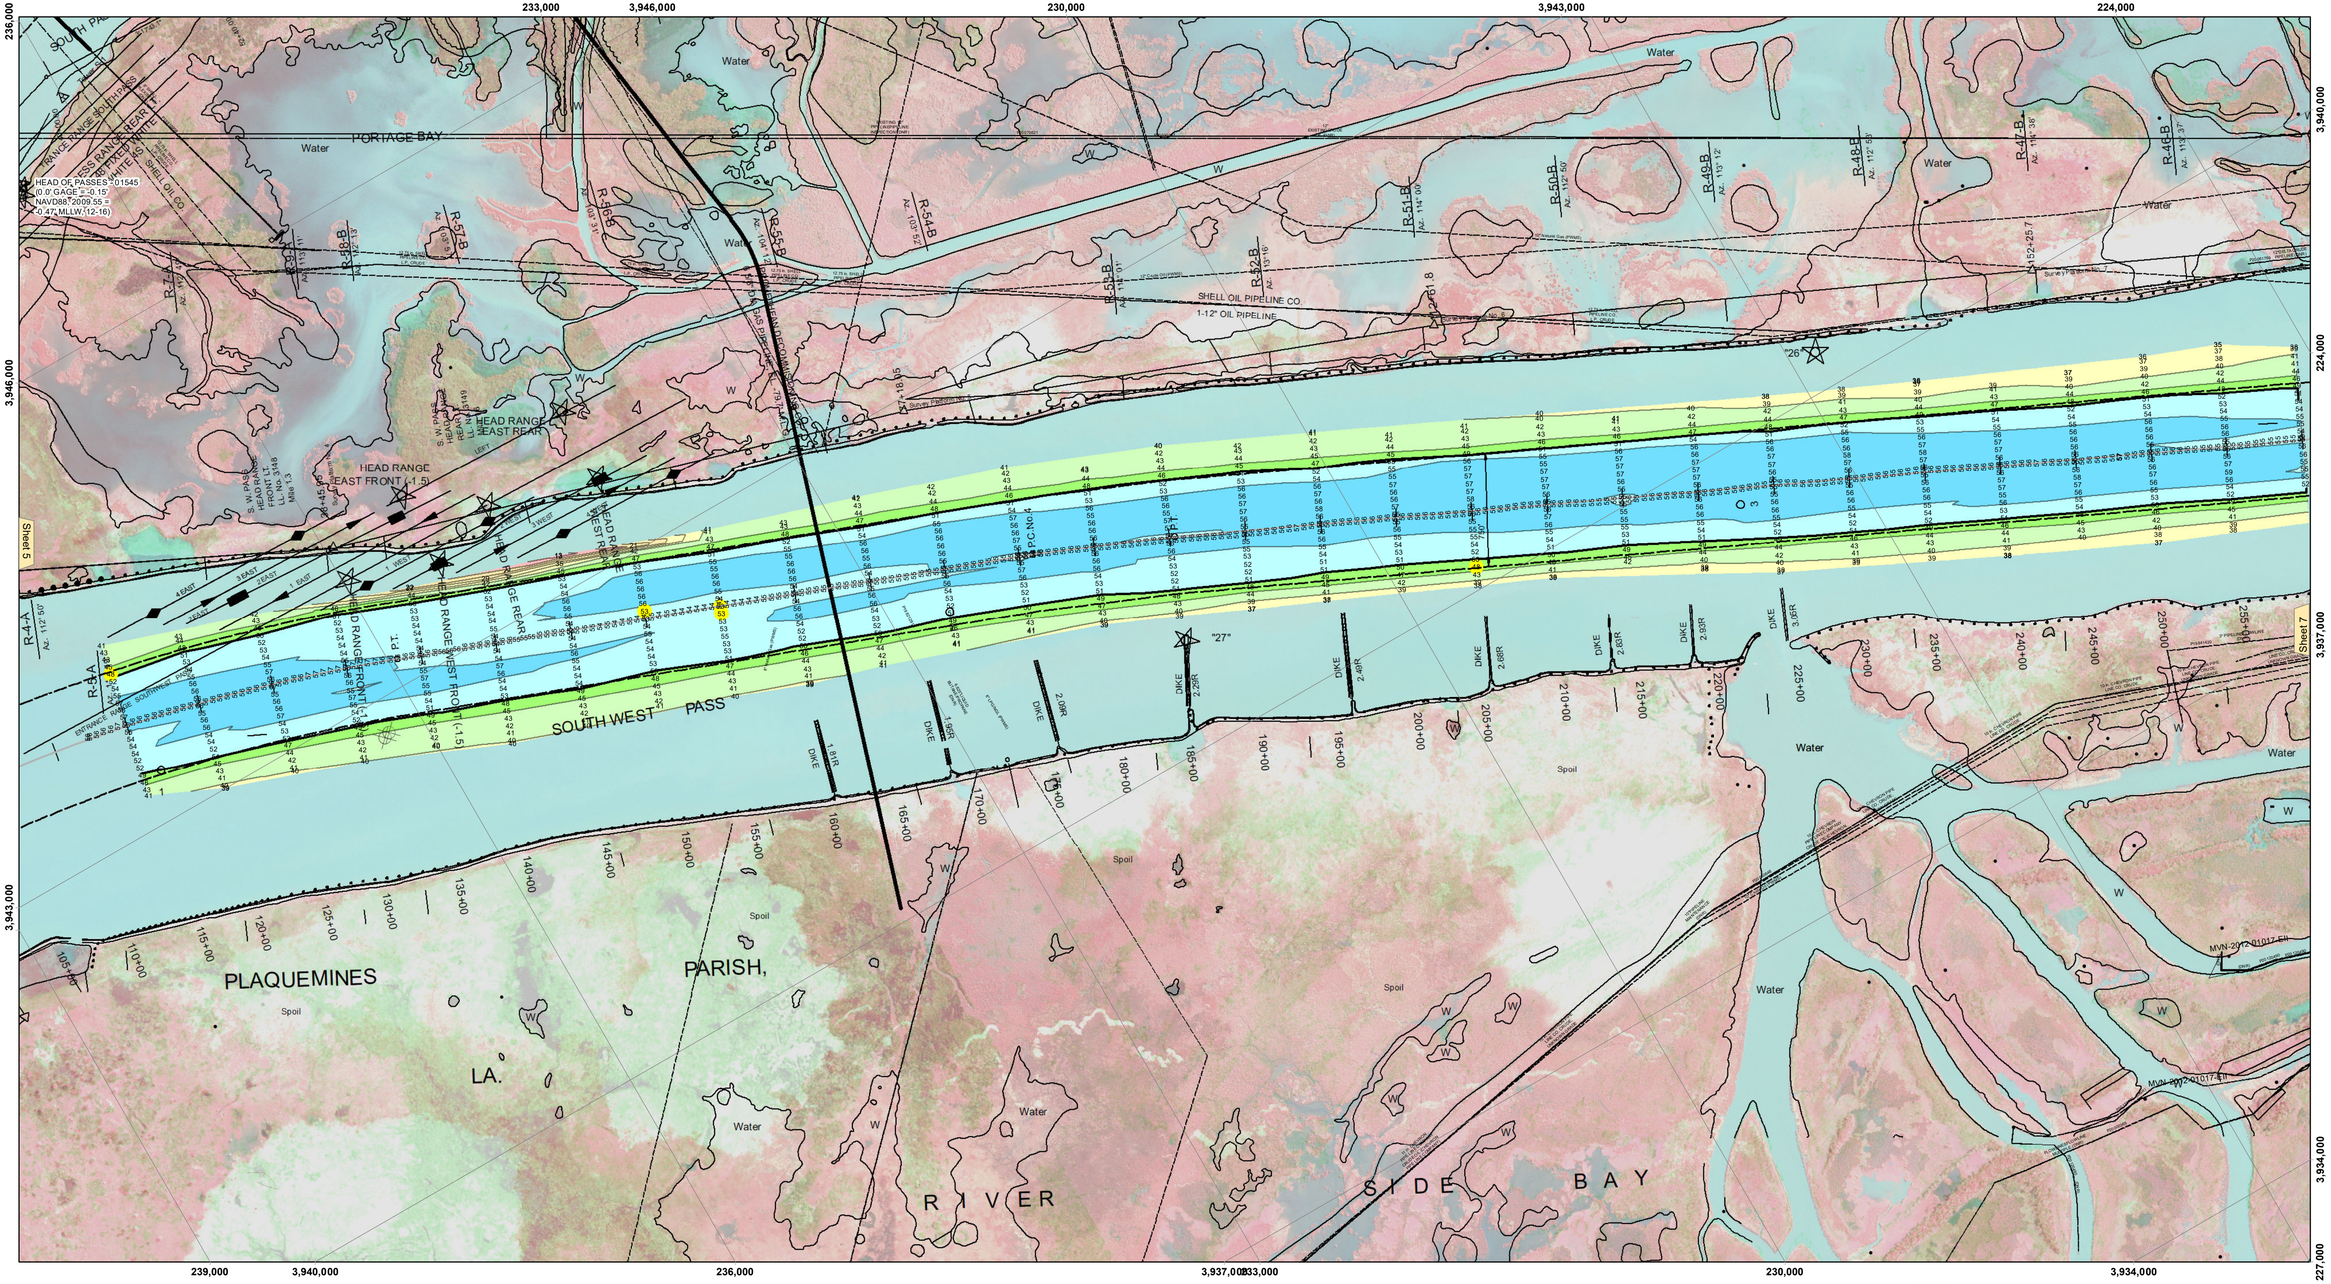

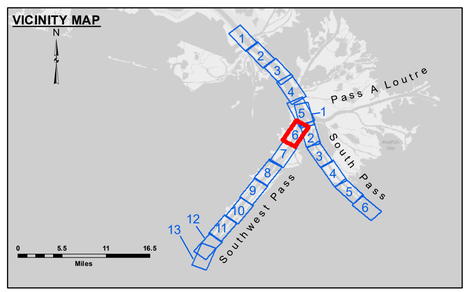

LEGEND

- Federal Navigation Channel
- Federal Navigation Center Line
- As-built Pipeline/Cable
- Unconfirmed Pipeline/Cable
- Project Depth Contour
- Cable Area
- Placement Area
- Anchorage Area
- Obstruction Point
- Wrecks-Submerged
- Borrow Area
- Shoalest Sounding**
- Beacon, General
- Red Navigation Buoy
- Green Navigation Buoy
- -10' and above
- -10' to -20'
- -20' to -30'
- -30' to -40'
- -40' to -45'
- -45' to -50'
- -50' to -55'
- -55' and below

Gage Reading:	0.2 MLLW @ HEAD OF PASSES @ 0900
Sea Conditions:	CALM
Vessel Name:	BLANCHARD
Survey Type:	CONDITION, SB
Sounding Frequency***:	LOW

Feet
0 500 1,000 1,500 2,000 2,500

NOTES:

Horizontal Coordinate System:
North American Datum of 1983 (NAD83), projected to the State Plane Coordinate System (SPCS), Louisiana South Zone. Distance units in U.S. Survey Feet.

Vertical Datum:
Soundings are shown in feet and indicate depths below Mean Lower Low Water (MLLW, 12-16). Datum Relationships for gage 01545 as of March 2020:
0.0' NAVD88, 2009.55 = -0.32' MLLW = 3.18' MLG

Distances on the Mississippi River, above and below Head of Passes are shown at 1 mile intervals.

The location of navigation aids are base on and provided by the U.S. Coast Guard.

2022 Aerial Photography data source: Optimal GEO (1998 DOQQ in green)

Reference is N.O.A.A. Navigation Chart No. 11361.

** Shoalest Sounding per Quarter per Reach.

*** High frequency (200 kHz) survey data represents the first signal return at a sounding location and will include suspended solids, known as "fluff", if present. Low frequency (24 kHz) survey data normally penetrates through this "fluff" layer to depict elevations of consolidated bottom material. Low frequency accuracies may vary depending on channel conditions and fathometer settings.

US Army Corps of Engineers
District: CEMVN

DISCLAIMER

Access Constraints: The United States Government furnishes this map "as is" and makes no warranty, express or implied, concerning the accuracy, completeness, reliability, or suitability for any particular purpose of the information and the data furnished. The United States shall be under no liability whatsoever to any individual or party for any action taken in reliance on the information furnished hereunder. These data belong to the Government. Therefore the recipient fully agrees not to represent these data to anyone as other than Government data. The recipient also agrees to indemnify and hold harmless the Government and its officers and employees from any claims or liability resulting from misrepresentation of these data by others without also transferring this Disclaimer.

Distribution Liability: The data represents the results of data collection and processing at a point in time and reflects activity and indicates the general existing conditions. As such, it is only valid for its intended use; content, time and accuracy of the data may not be valid for any use or purpose other than that for which it is intended. The U.S. Government and any of its officers, employees or agents shall not be liable for any incorrect or misleading data, or for any adverse consequences from the application of the data for other than its intended purpose.

Data Constraints: Hydrographic survey data is subject to change and is only representative of the most recent condition. Shoaling activity and natural sloughing and scouring processes, The U. S. Government and any of its officers, employees or agents shall not be liable for any incorrect or misleading data, or for any adverse consequences from the application of the data for other than its intended purpose. The data is intended for U. S. Army Corps of Engineers' purposes only. Reliance beyond the stated purpose is at the user's own risk.

The information depicted on this map represents the results of a survey conducted on the date indicated and can only be considered to represent the general condition existing at that time.

U.S. ARMY CORPS OF ENGINEERS
NEW ORLEANS DISTRICT

Surveyed By: JTB & DBD	Plotted By: TSS	Checked By: MSK	
Submitted:	Recommended: Chief, Survey Section	Approved: Chief, Waterways Maintenance Section	

MISSISSIPPI RIVER - B.R. TO GULF
SOUTHWEST PASS - SHEET 6
SW_06_SWP_20240206_CS
06 February 2024

Sheet Reference Number
6 of 13

Revison Number:
4.2-20200420