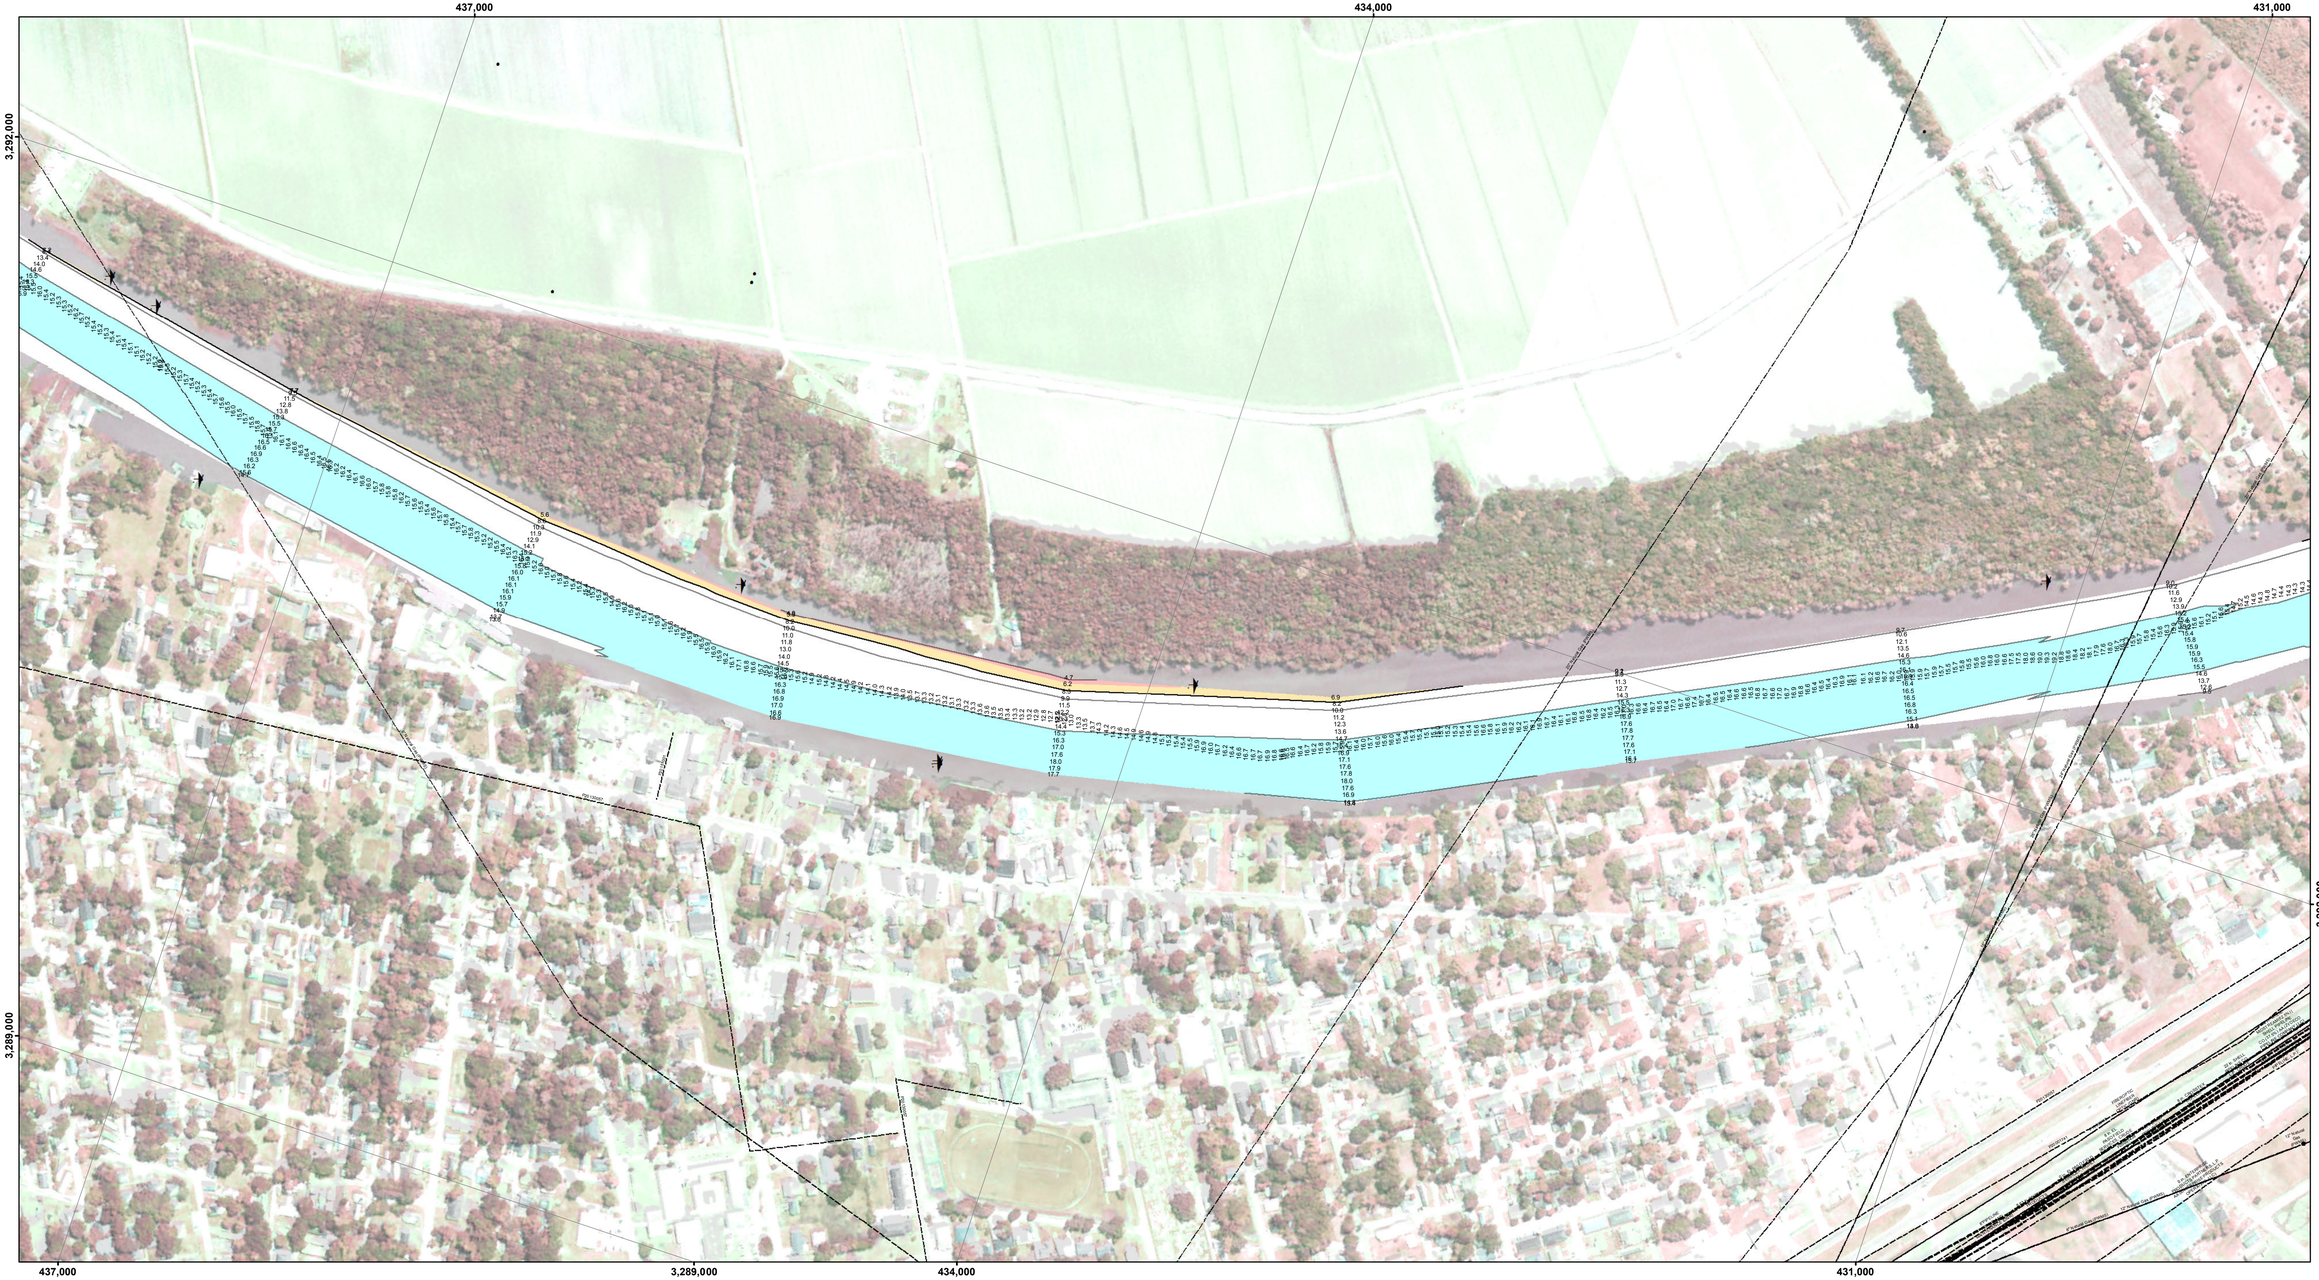

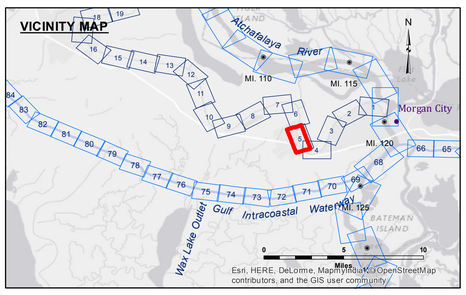

LEGEND

- Federal Navigation Channel
- Federal Navigation Center Line
- As-built Pipeline/Cable
- Unconfirmed Pipeline/Cable
- Project Depth Contour
- Cable Area
- Placement Area
- Anchorage Area
- Obstruction Point
- Wrecks-Submerged
- Borrow Area
- Shoalest Sounding**
- Beacon, General
- Red Navigation Buoy
- Green Navigation Buoy
- -6' and above
- -6' to -8'
- -8' to -15'
- -15' to -20'
- -20' to -25'
- -25' to -30'
- -30' and below

Gage Reading:	BERWICK WEST: 3.47 MLG
Sea Conditions:	CALM
Vessel Name:	OB-189
Survey Type:	CONDITION
Sounding Frequency***:	HIGH

Feet
0 500 1,000

NOTES:

Horizontal Coordinate System:
North American Datum of 1983 (NAD83), projected to the State Plane Coordinate System (SPCS), Louisiana South Zone. Distance units in U.S. Survey Feet.

Vertical Datum:
Soundings are shown in feet and indicate depths below Mean Low Gulf Datum (MLG).

The location of navigation aids are base on and provided by the U.S. Coast Guard.

2015 Aerial Photography data source: NAIP. 1998 DOQQ imagery shown in green from USGS.

Reference is N.O.A.A. Navigation Chart No. 11350.

** Shoalest Sounding per Quarter per Reach.

*** High frequency (200 kHz) survey data represents the first signal return at a sounding location and will include suspended solids, known as "fluff", if present. Low frequency (20 kHz) survey data normally penetrates through this "fluff" layer to depict elevations of consolidated bottom material. Low frequency accuracies may vary depending on channel conditions and fathometer settings.

US Army Corps of Engineers
District: CEMVN

DISCLAIMER:

Access Constraints: The United States Government furnishes these data and information on an "as is" basis. The user assumes all risks for any damages or losses arising from the use of these data and information. The United States shall not be liable for any claims or losses resulting from use of these data and information. The United States makes no warranty, expressed or implied concerning the accuracy, completeness, merchantability, or fitness for any particular purpose of the information and the data furnished. The United States shall be under no liability whatsoever to any person by reason of any use made hereof. In addition, the United States shall be under no liability whatsoever to any person by reason of any use made of these data and information. It is strongly recommended that these data and information be reviewed by the user possessing the requisite expertise in order that erroneous interpretations and assumptions may be minimized. The user is specifically advised that data and information may be changed or updated without notice. In no event shall the United States be liable for any damages, including lost profits, lost savings or other incidental or consequential damages arising out of the user's access, use or inability to use these data and information, even if the United States has been advised of the possibility of such damages. The user agrees to indemnify and hold harmless the United States, its officers, agents and employees from and against any and all claims, losses, liabilities, damages, costs and expenses arising out of the user's access, use or inability to use these data and information. The user's obligation under this agreement shall survive the user's access to or use of these data and information. The user shall not represent to any third party that these boundaries are surveyed boundaries. The user shall not represent to any third party that these data and information are other than approximate boundaries.

Distribution Liability: The data represents the results of data compilation and analysis performed by the U.S. Army Corps of Engineers according to the general existing conditions. As such, it is only valid for its intended use, context, time and accuracy as interpreted by trained and experienced personnel. Misuse of any of the application of the data for other than its intended purpose.

Data Constraints: Hydrographic survey data is subject to change due to environmental conditions such as storms, shoaling activity, and natural shoaling and scouring processes. The U. S. Army Corps of Engineers accepts no responsibility for changes in the condition of the waterway subsequent to the date/ages in publication. This data is intended for U. S. Army Corps of Engineers' internal use. Private businesses should not rely solely upon it.

The information depicted on this map represents the results of a survey conducted on the date indicated and can only be considered to represent the general condition existing at this time.

U.S. ARMY CORPS OF ENGINEERS
NEW ORLEANS DISTRICT

Submitted:	Surveyed By: DS/PS	
Recommended:	Plotted By: BD	Chief, Survey Section
Approved:	Checked By: AO	Chief, Waterways Maintenance Section

BAYOU TECHE
BERWICK TO WAX LAKE
TC_05_B2W_20170605_CS
05 June 2017

Sheet Reference Number
5 **of** 74

Revison Number:
3.12-20160811