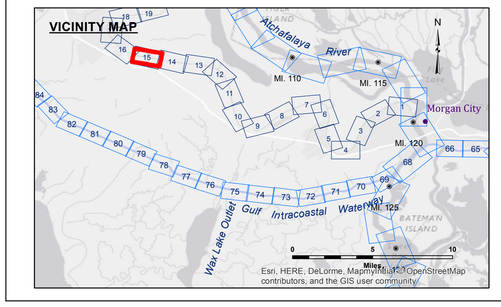

LEGEND

- Federal Navigation Channel
- Federal Navigation Center Line
- As-built Pipeline/Cable
- Unconfirmed Pipeline/Cable
- Project Depth Contour
- Cable Area
- Placement Area
- Anchorage Area
- Obstruction Point
- Wrecks-Submerged
- Borrow Area
- Shoalest Sounding**
- Beacon, General
- Red Navigation Buoy
- Green Navigation Buoy
- -6' and above
- -6' to -8'
- -8' to -15'
- -15' to -20'
- -20' to -25'
- -25' to -30'
- -30' and below

N W E S

Gage Reading:	CALUMET W: 2.8 MLG
Sea Conditions:	CALM
Vessel Name:	M/V OB-189
Survey Type:	CONDITION
Sounding Frequency***:	HIGH

Feet
0 500 1,000

NOTES:

Horizontal Coordinate System:
North American Datum of 1983 (NAD83), projected to the State Plane Coordinate System (SPCS), Louisiana South Zone. Distance units in U.S. Survey Feet.

Vertical Datum:
Soundings are shown in feet and indicate depths below Mean Low Gulf Datum (MLG).

The location of navigation aids are base on and provided by the U.S. Coast Guard.

2015 Aerial Photography data source: NAIP. 1998 DOQQ imagery shown in green from USGS.

Reference is N.O.A.A. Navigation Chart No. 11350.

** Shoalest Sounding per Quarter per Reach.

*** High frequency (200 kHz) survey data represents the first signal return at a sounding location and will include suspended solids, known as "fluff", if present. Low frequency (20 kHz) survey data normally penetrates through this "fluff" layer to depict elevations of consolidated bottom material. Low frequency accuracies may vary depending on channel conditions and fathometer settings.

US Army Corps of Engineers
District: CEMVN

DISCLAIMER
Access Constraints: The United States Government furnishes this map and the data contained therein "as is" and expressly disclaims any express or implied warranties, understanding that the US Government makes no warranties, expressed, or implied concerning the accuracy, completeness, reliability, or suitability of this information and the data furnished. The United States shall be held harmless from any liability resulting from improper use of the information and data furnished. Therefore the recipient fully agrees not to represent these data to anyone as other than data compiled by the Government. Therefore the recipient fully agrees not to represent these data to anyone as other than data compiled by the Government. Therefore the recipient agrees to indemnify and hold harmless the Government and its officers and employees from any claim or liability arising from any inaccurate or misleading information in these data as furnished by the Government or arising from improper use or misrepresentation of these data by the recipient or its agents or assigns. The recipient shall not transfer these data to others without also transferring this Disclaimer.

Distribution Liability: The data represents the results of data collection conducted by the U.S. Army Corps of Engineers activity and indicates the general existing conditions. As such, it is only valid for its intended use, context, time and accuracy as indicated by the original survey and is not suitable for any of any of the application of the data for other than its intended purpose.

Data Constraints: Hydrographic survey data is subject to change due to environmental conditions including but not limited to ongoing activity and natural shoaling and scouring processes. The U. S. Army Corps of Engineers according to policy, does not update the hydrographic survey data constantly to reflect changes after the date given in publication. This data is intended for U. S. Army Corps of Engineers' internal use. Private reviewers should use only existing survey.

U.S. ARMY COPRPS OF ENGINEERS
NEW ORLEANS DISTRICT

Submitted:	Surveyed By: JH,RC	
	Plotted By: AO	
Recommended: Chief, Survey Section		Checked By: AO
Approved: Chief, Waterways Maintenance Section		

BAYOU TECHE
WAX LAKE TO CHARENTON
TC_15_W2C_20101101
01 November 2010

Sheet Reference Number
15 of 74

Revison Number:
3.8.0-20150202